Plan parter cladire calatori si CED Daia - varianta II de interventii

Daia Trainstation and CED building Ground floor - II interventions version

Sc: 100

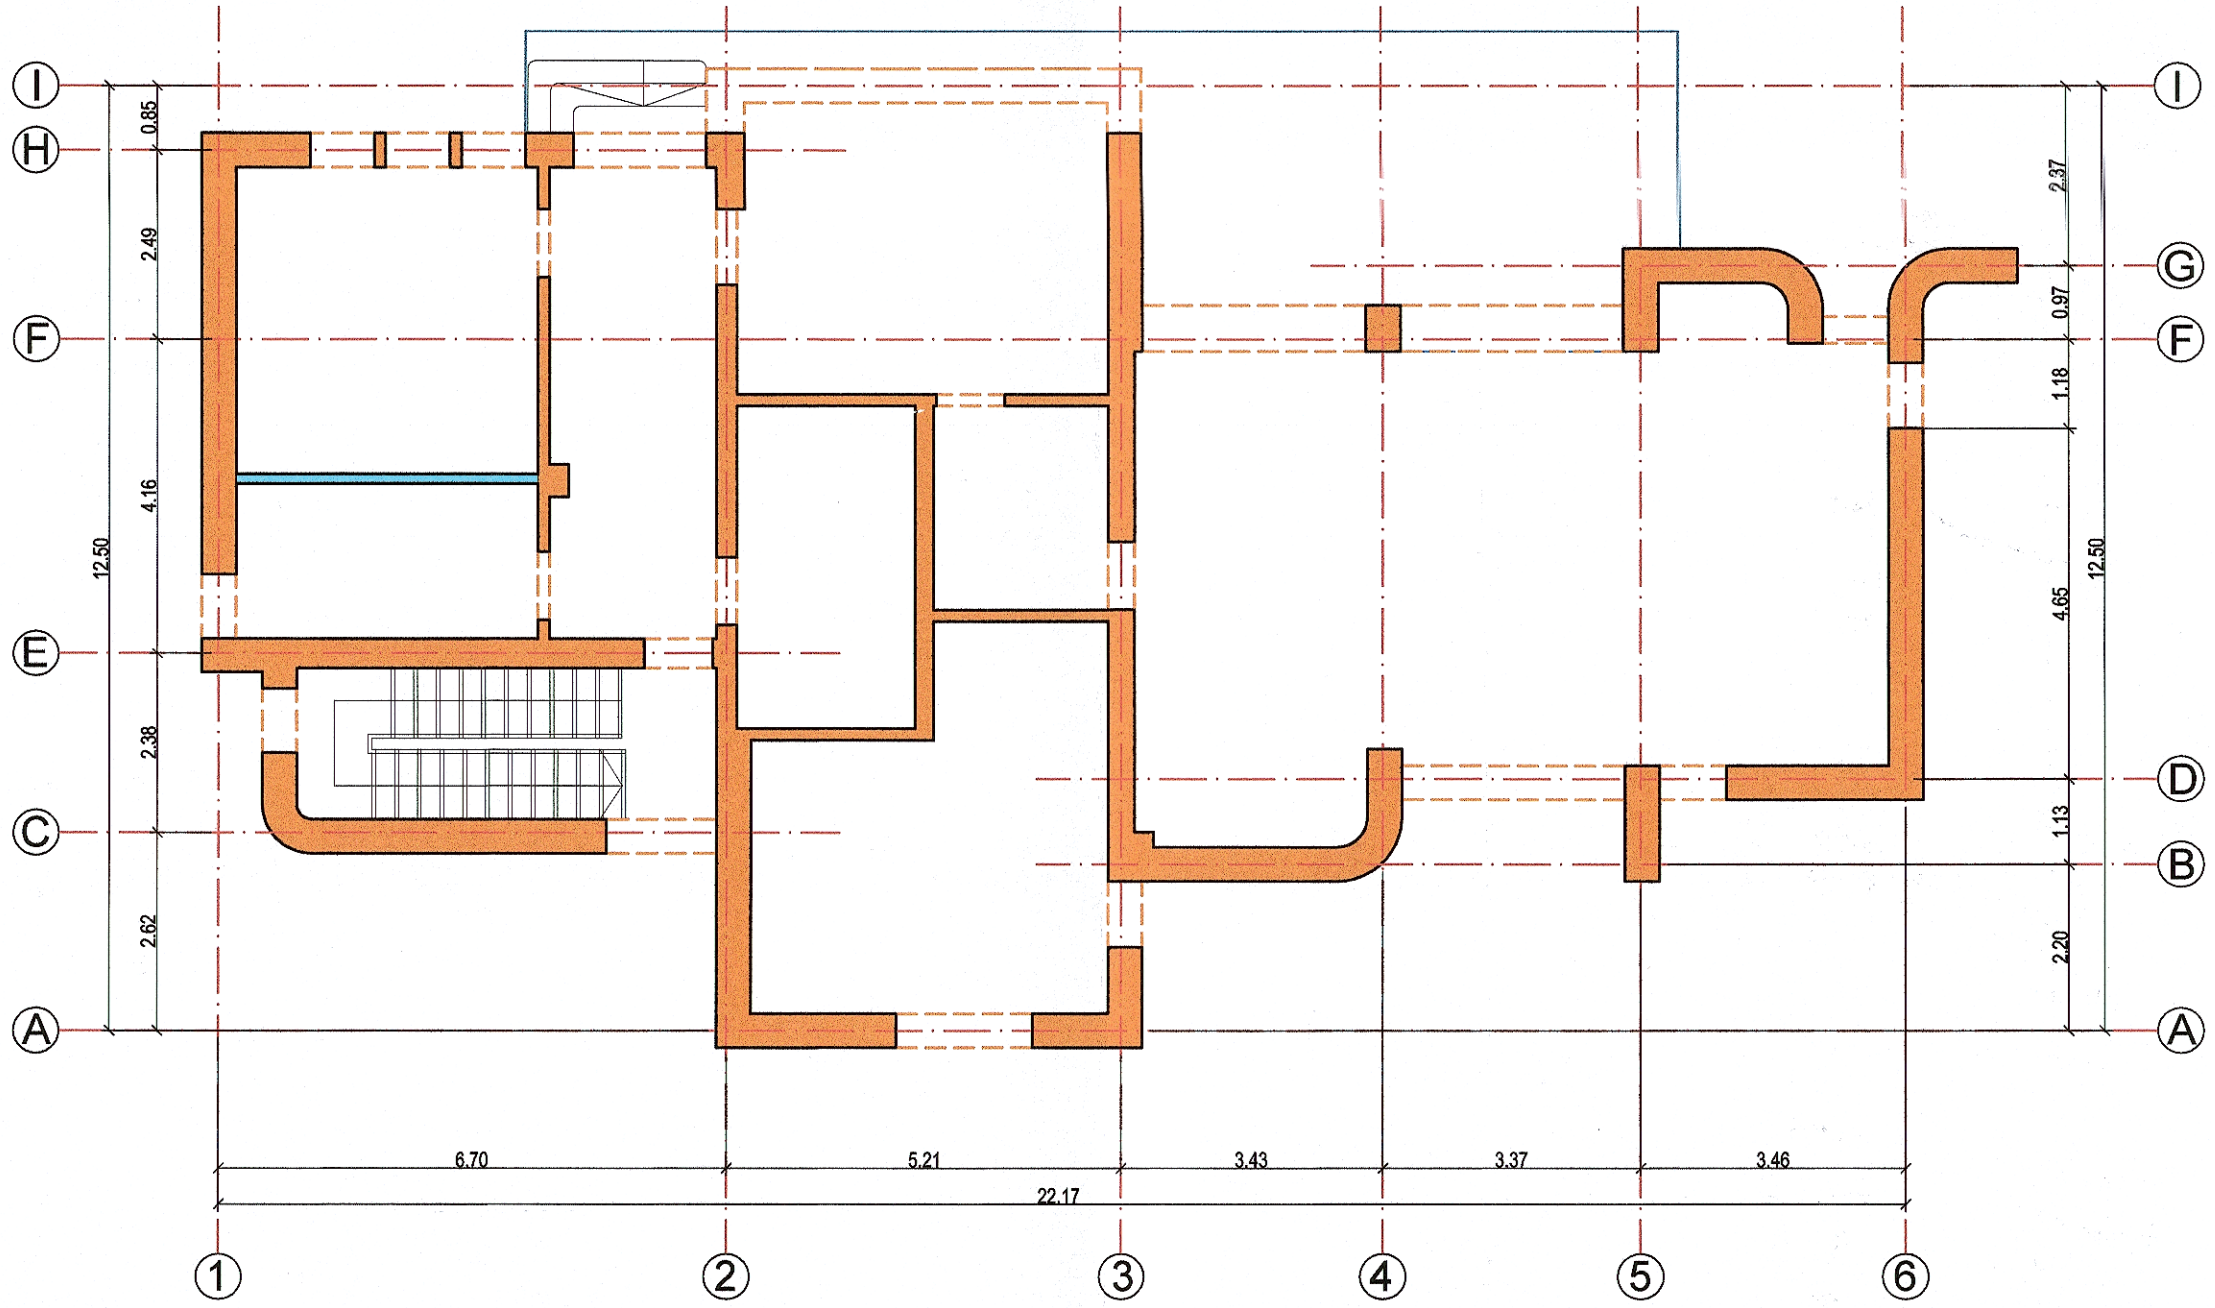

LEGENDA

camasuire pe ambele fete cu plase sudate Ø4/100/100mm si mortar ciment M10-T(M100 T) de 6.0cm grosime

camasuire pe ambele fete cu plase sudate Ø6/100/100mm si mortar ciment M10-T(M100 T) de 6.0cm grosime

camasuire a zonelor cu goluri, cu acelesi dimensiuni a mortarului/ betonului si a plaselor precum suprafetele invecinate

DESIGNATION

coating on both sides with Ø4/100/100mm welded netting and 6.0cm thick M10-T(M100 T) grout

coating on both sides with Ø6/100/100mm welded netting and 6.0cm thick M10-T(M100 T) grout

coating of gap areas, with the same dimensions of the grout/concrete and welded nettings as neighboring surfaces

NOTA

Conform expertizei tehnice se vor executa urmatoarele lucrari de consolidare:
- se va decoperta tencuiala existenta;
- se vor injecta fisurile descoperite in pereti;
- se vor camasui fundatiile peretilor exteriori si toti peretii cladirii. Camasuirea se va face cu mortar M10-T (M100T) cu grosime de 6cm pe ambele fete ale peretilor si plasa sudata Ø6/100/100 pentru peretii cu grosime ≥ 15cm si cu plasa sudata Ø4/100/100 pentru peretii cu grosime <15cm;
- se va reface acoperirea cu beton a grinzilor si planseelor;
- se vor reface integral instalatiile tehnologice, electrice, termice, alimentari cu apa, ventilatii;
- se vor reface integral pardoselile;
- se vor reabilita sau inlocui tamplaria existenta;
- se va reface invelitoarea acoperisului prin adaugarea unei sarpante noi din lemn cu invelitoare din tabla;
- se vor reface jgheaburile si burlanele de scurgere a apelor pluviale de pe acoperis;
- se va realiza sistematizarea terenului pe o latime de 20m, prin compactare cu utilaje usoare si completare cu pamant argilos pana la nivelul trotuarelor perimetrale ale cladirii;
- se vor reface integral trotuarele perimetrale ale cladirii;
- se vor reface finisajele interioare si exterioare.

NOTE

According to the technical expertise, the following consolidation works will be carried out:
- the existing plaster will be removed;
- discovered cracks in the walls will be injected;
- the foundations of the outer walls and all the walls of the building will be coated. The coating will be made with 6 cm thick M10-T (M100T) grout on both sides of the walls and Ø6 / 100/100 welded netting for walls with thickness ≥ 15cm and with welded netting Ø4 / 100/100 for thick walls <15cm;
- the concrete cover of the beams and slabs will be restored;
- the technological, electrical, thermal, water supply, ventilation installations will be fully restored;
- the floors will be completely restored;
- the existing woodwork will be rehabilitated or replaced;
- the roof cover will be restored by adding a wooden roof truss covered with sheet metal;
- the gutters and downpipes of rainwater from the roof will be restored;
- the systematization of the land over a width of 20m will be achieved by compaction with light equipment and filling with clay soil up to the perimeter sidewalks of the building;
- the entire perimeter pavement of the building will be restored;
- the interior and exterior finishing coatings will be restored.

MIHAILĂ I. NICOLAE ROMANIA MLPAT NR. 01988

UNIUNEA EUROPEANĂ

PROIECT FINANȚAT DE UNIUNEA EUROPEANĂ
EUROPEAN UNION FINANCED PROJECT

GUVERNUL ROMÂNIEI
GOVERNMENT OF ROMANIA

Instrumente Structurale 2014-2020

BENEFICIAR / BENEFICIARY: COMPANIA NAȚIONALĂ DE CĂI FERATE "C.F.R." S.A.
ROMANIAN RAILWAY NATIONAL COMPANY

PROIECTANT/ DESIGNER:: ASOCIEREA/ JOINT VENTURE: J40/9877/2001 & acciona Ingeniería J40/20534/2004

DENUMIRE PROIECT/ DENUMIRE LUCRARE: "MODERNIZAREA LINIEI CF BUCUREȘTI NORD-JILAVA-GIURGIU NORD - GIURGIU NORD FRONTIERĂ"
Lot 2 - MODERNIZAREA INFRASTRUCTURII DE CALE FERATA DINTRE STATIILE CF BUCURESTI NORD - GIURGIU NORD - GIURGIU NORD FRONTIERA

PROJECT TITLE/ WORKS TITLE: "MODERNIZATION OF THE RAILWAY BUCHAREST NORTH JILAVA - GIURGIU NORTH - GIURGIU NORTH BORDER"
Lot 2 - MODERNIZATION OF THE RAILWAY INFRASTRUCTURE BUCHAREST NORTH - GIURGIU NORTH - GIURGIU NORTH BORDER

	NUME/NAME	SEMNATURA/ SIGNATURE
PROIECTANT/ DESIGNER	ing. Sonia Petrea	
EXPERT CHEIE/ KEY EXPERT	ing. Mihaela Staicu	
MP/PM	ing. Marin Baicu	

SPECIALITATE/ SPECIALITY: CONSTRUCTII CIVILE / CIVIL WORKS

DENUMIRE PLAN/ DRAWING TITLE: **Plan parter cladire calatori si CED Daia - varianta II de interventii**
Daia Trainstation and CED building Ground floor - II interventions version

DATA/DATE: 04.2018

SCARA/SCALE: 1:100

EXEMPLAR NR./ EXEMPLARY NO.: 1

COD PLAN/ CODIFICATION SYSTEM:

ET	207	Lot 2	20	R02	01	00