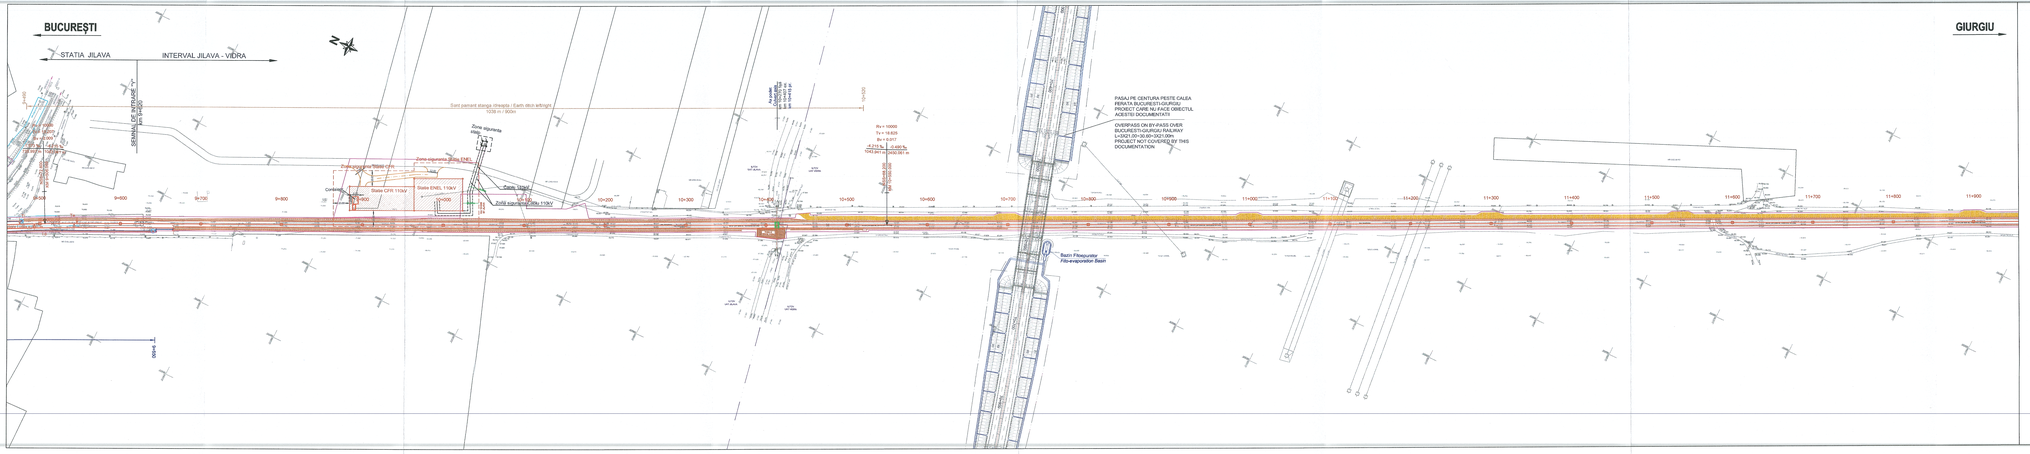

PROIECT FINANŢAT DE UNIUNEA EUROPEANĂ
EUROPEAN UNION FINANCED PROJECT

GUVERNUL ROMÂNIEI
GOVERNMENT OF ROMANIA

BENEFICIAR: BENEFICIARY: COMPANIA NAŢIONALĂ DE CĂI FERATE "C.F.R." S.A. ROMANIAN RAILWAY NATIONAL COMPANY

PROIECTANT/ DESIGNER/ ASOCIEREA/ JOINT VENTURE: INGENIA Hans Tilli INGENIERIE; acciona INGENIERIA INFRAESTRUCTURAS

DENUMIREA PROIECTULUI / TITLE OF THE WORKS:
MODERNIZAREA INFRASTRUCTURII DE CALE FERATĂ DINTRE STAŢIILE CF BUCUREŞTI NORD - JILAVA - GIURGIU NORD - GIURGIU NORD FRONTIERĂ
MODERNIZATION OF THE RAILWAY INFRASTRUCTURE BUCHAREST NORTH - JILAVA - GIURGIU NORTH - GIURGIU NORTH BORDER

PROIECTANT: DESIGNED BY:	NUME/NAME: Ing. Mariana Mihaela CIOCAN	SEMNĂTURA/ SIGNATURE	SPECIALITATEA/ SPECIALITY
EXPERT CHEIE/ KEY EXPERT:	Dr.Ing. Lavinia MANOLESCU		
RESPONSABIL PROIECT/ PROJECT MANAGER:	Ing. Mark RADU		
DATA/DATE: 06.2023	SCARA/SCALE: 1:2000	DENUMIREA PLANŞEI/ DRAWING TITLE:	COD PLANŞĂ/ DRAWING NO.:

INFRASTRUCTURA SI SUPRASTRUCTURA CF
INFRASTRUCTURE AND SUPRASTRUCTURE RAILWAY

PLAN DE SITUAŢIE - Km 9+700 - km 11+900
SITE PLAN - Km 9+700 - km 11+900
Linia 103 / Line 103
Linia 113 / Line 113

CONDUCTOR DE PROIECT/ DESIGN MGR.: SF 207 002 11 TSD1 15 04