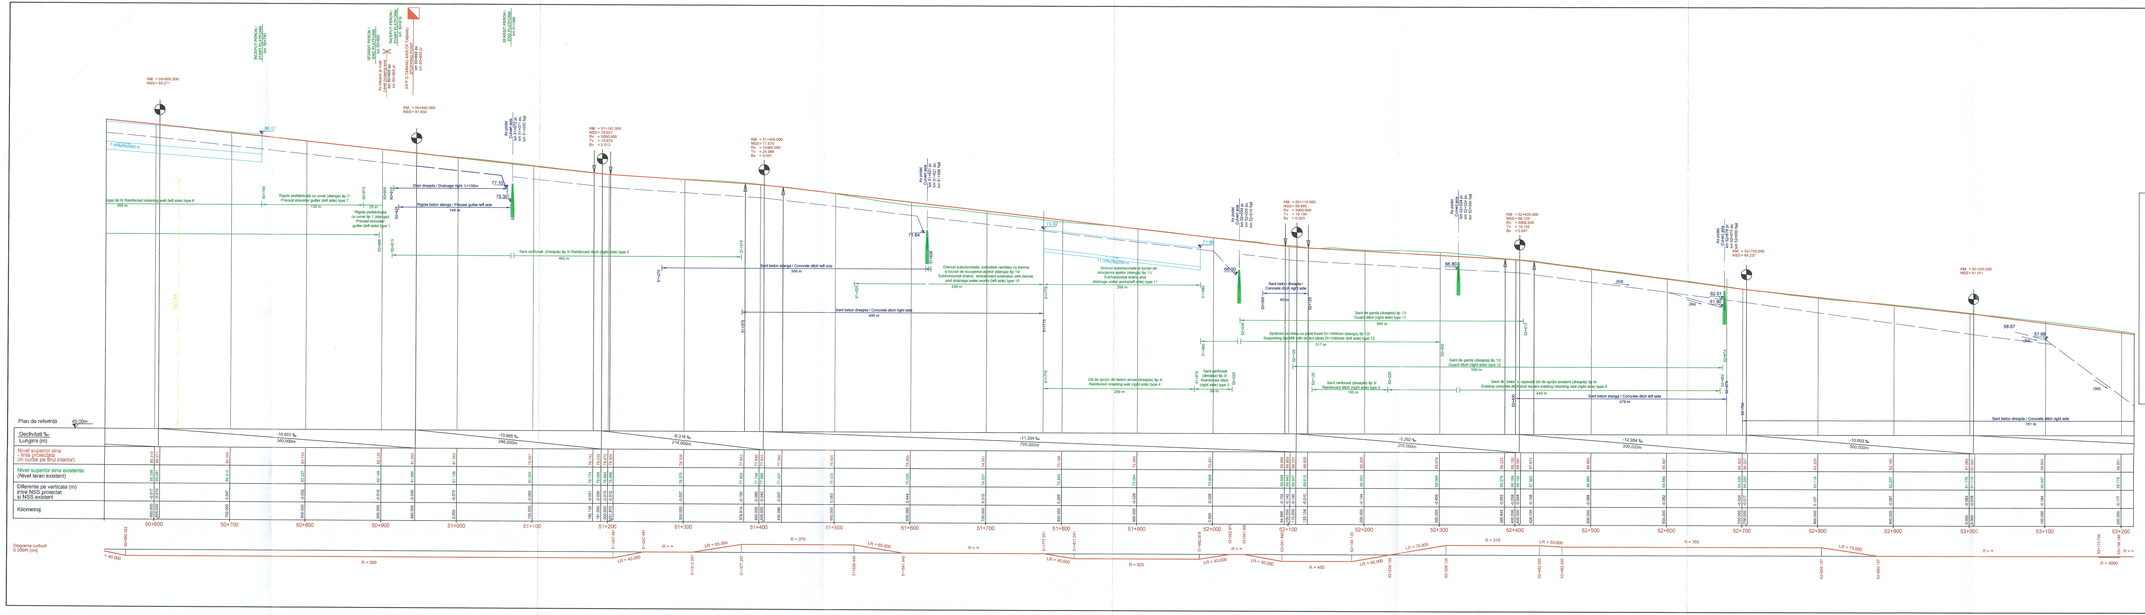


## LEGENDA / LEGEND

| | |
|---|---|
| NSS | nivel superior sina<br>top of rail |
| AR | aliniament-racordare, punctul de trecere din aliniament în curba progresiva<br>tangent to spiral, transition point from tangent to spiral |
| RC | racordare-curba, punctul de trecere din curba progresiva în curba circulara<br>spiral to curve, transition point from spiral to circular curve |
| CR | curba-racordare, punctul de trecere din curba circulara în curba progresiva<br>curve to spiral, transition point from circular curve to spiral |
| RA | racordare-aliniament, punctul de trecere din curba progresiva în aliniament<br>spiral to tangent, transition point from spiral curve to tangent |
| Ti | tangentă de intrare<br>point of change from tangent to circular curve |
| Te | tangentă de ieșire<br>point of change from circular curve to tangent |
| TC | punct de tangentă comuna între două curbe circulare<br>common tangent point between two circular curves |
| R | raza curbei circulare, in m<br>radius of circular curve, in m |
| LR | lungimea curbei progresive, in m<br>length of spiral, in m |
| Rv | raza curbei de racordare în plan vertical, in m<br>radius of vertical curve, in m |
| Bv | bisectoarea curbei de racordare în plan vertical, in m<br>bisector of vertical curve, in m |
| Tv | tangentă curbei de racordare din plan vertical, in m<br>tangent of vertical curve, in m |

Ax statie / Station axis

Ax P.O. / Stopping point axis

Trecere la nivel proiectata / Designed level crossing

Trecere la nivel existenta / Existing level crossing

Pod proiectat / Designed bridge

Podet proiectat / Designed culvert

Pasaj superior existent / Existing overpass

Pasarela pietonala / Designed footbridge

PROIECT FINANȚAT DE UNIUNEA EUROPEANĂ
EUROPEAN UNION FINANCED PROJECT

GUVERNUL ROMÂNIEI
GOVERNMENT OF ROMANIA

COMPANIA NAȚIONALĂ DE CĂI FERATE "C.F.R." S.A.
ROMANIAN RAILWAY NATIONAL COMPANY

MODERNIZAREA INFRASTRUCTURII DE CALE FERATE ÎNTRE STAȚIILE CF BUCUREȘTI NORD - JILAVA - GIURGIU NORD - GIURGIU NORTH PROVIDENCE

MODERNIZATION OF THE RAILWAY INFRASTRUCTURE BUCUREȘTI NORTH - JILAVA - GIURGIU NORTH - GIURGIU NORTH BORDER

INFRASTRUCTURA DE SUPRASTRUCTURA CF
INFRASTRUCTURE AND SUPRASTRUCTURE RAILWAY

PROFIL LONGITUDINAL - km 50+600 - 53+200
LONGITUDINAL PROFILE - km 50+600 - 53+200
Scenariul 1a / Scenario 1a
Linia 103 / Line 103

SF 207 002 19 TsO2 27 04

06.2023