BUCUREŞTI

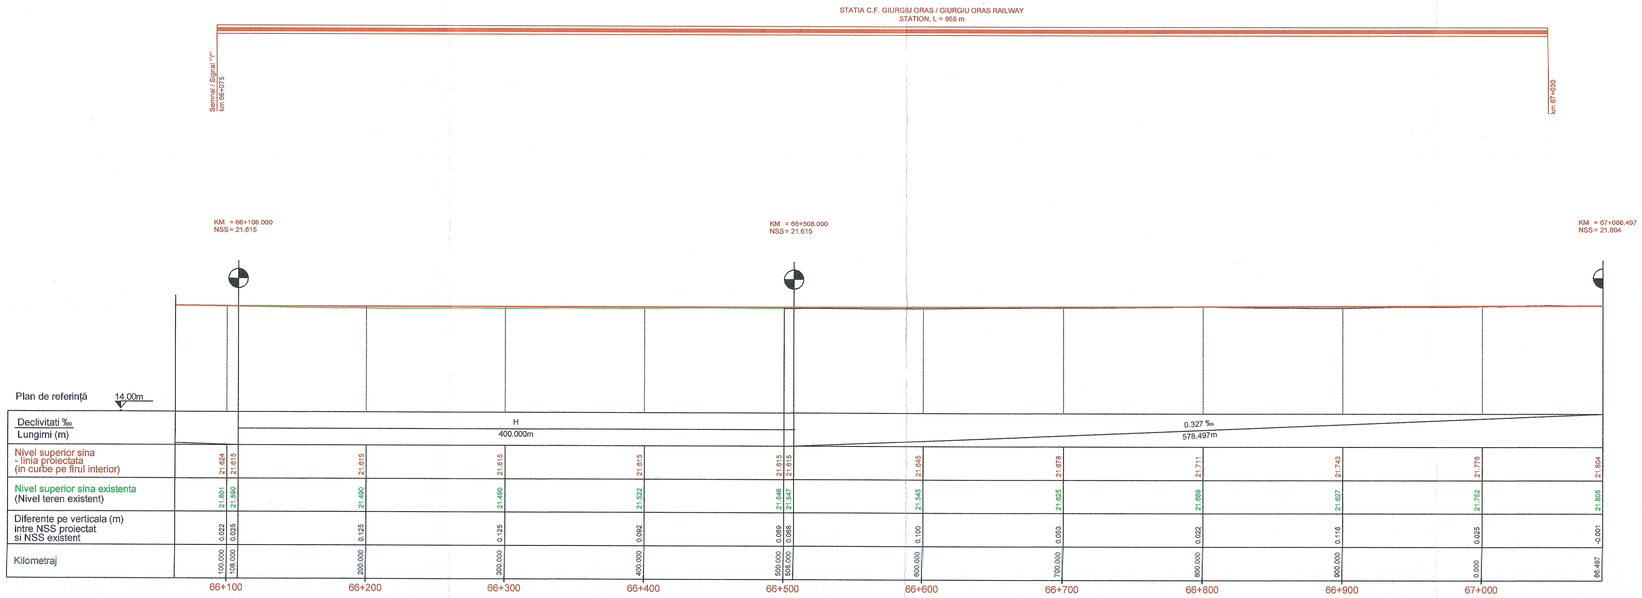

Diagrama curburii
S 200/R [cm]

LEGENDA / LEGEND

NSS	nivel superior sina top of rail
AR	aliniament-racordare, punctul de trecere din aliniament in curba progresiva tangent to spiral, transition point from tangent to spiral
RC	racordare-curba, punctul de trecere din curba progresiva in curba circulara spiral to curve, transition point from spiral to circular curve
CR	curba-racordare, punctul de trecere din curba circulara in curba progresiva curve to spiral, transition point from circular curve to spiral
RA	racordare-aliniament, punctul de trecere din curba progresiva in aliniament spiral to tangent, transition point from spiral curve to tangent
Ti	tangenta de intrare point of change from tangent to circular curve
Te	tangenta de iesire point of change from circular curve to tangent
TC	punct de tangenta comuna intre doua curbe circulare common tangent point between two circular curves
R	raza curbei circulare, in m radius of circular curve, in m
LR	lungimea curbei progresive, in m length of spiral, in m
Rv	raza curbei de racordare in plan vertical, in m radius of vertical curve, in m
Bv	bisectoarea curbei de racordare in plan vertical, in m bisector of vertical curve, in m
Tv	tangenta curbei de racordare din plan vertical, in m tangent of vertical curve, in m

Ax statie / Station axis

Ax P.O. / Stopping point axis

Trecere la nivel proiectata / Designed level crossing

Trecere la nivel existenta / Existing level crossing

Pod proiectat / Designed bridge

Podet proiectat / Designed culvert

Pasaj superior existent / Existing overpass

Pasarela pietonala / Designed footbridge

PROIECT FINANŢAT DE UNIUNEA EUROPEANĂ
EUROPEAN UNION FINANCED PROJECT

GUVERNUL ROMÂNIEI
GOVERNMENT OF ROMANIA

BENEFICIAR / BENEFICIARY: COMPANIA NAŢIONALĂ DE CĂI FERATE "C.F.R." S.A.
ROMANIAN RAILWAY NATIONAL COMPANY

PROIECTANT/ DESIGNER: ASOCIEREA/ JOINT VENTURE: BAICONS Impex SRL J40/9877/2001 & acciona Ingeniería INGENIERIA ESPECIALIZADA OBRA CIVIL E INDUSTRIAL SA J40/20534/2004

DENUMIRE PROIECT/ DENUMIRE LUCRARE: PROJECT TITLE/ WORKS TITLE: MODERNIZAREA INFRASTRUCTURII DE CALE FERATĂ DINTRE STAŢIILE CF BUCUREŞTI NORD - JILAVA - GIURGIU NORD - GIURGIU NORD PRONTIERĂ
MODERNIZATION OF THE RAILWAY INFRASTRUCTURE BUCHAREST NORTH - JILAVA - GIURGIU NORTH - GIURGIU NORTH BORDER

	NUME/NAME	SEMNATURA/ SIGNATURE	SPECIALITATE/ SPECIALITY	INFRASTRUCTURA SI SUPRASTRUCTURA CF INFRASTRUCTURE AND SUPRASTRUCTURE RAILWAY
PROIECTANT/ DESIGNER	ing. Mariana POPESCU			PROFIL LONGITUDINAL - km 66+100 - 67+030 LONGITUDINAL PROFILE - km 66+100 - 67+030
EXPERT CHEIE/ KEY EXPERT	dr.ing. Laurentiu MARCULESCU		DENUMIRE PLAN/ DRAWING TITLE	Scenariul 1a / Scenario 1a
HP/PM	ing. Marin BAICU			Linia 103 / Line 103
DATA/DATE: 06.2023		SCARA/SCALE: 1:2000/1:200	EXEMPLAR NR./ EXEMPLARY NO. 1	COD PLAN/ CODIFICATION SYSTEM: SF 207 002 24 Ts02 34 04