SECTIUNE LONGITUDINALA A-A/A-A LONGITUDINAL SECTION
Sc. 1:100

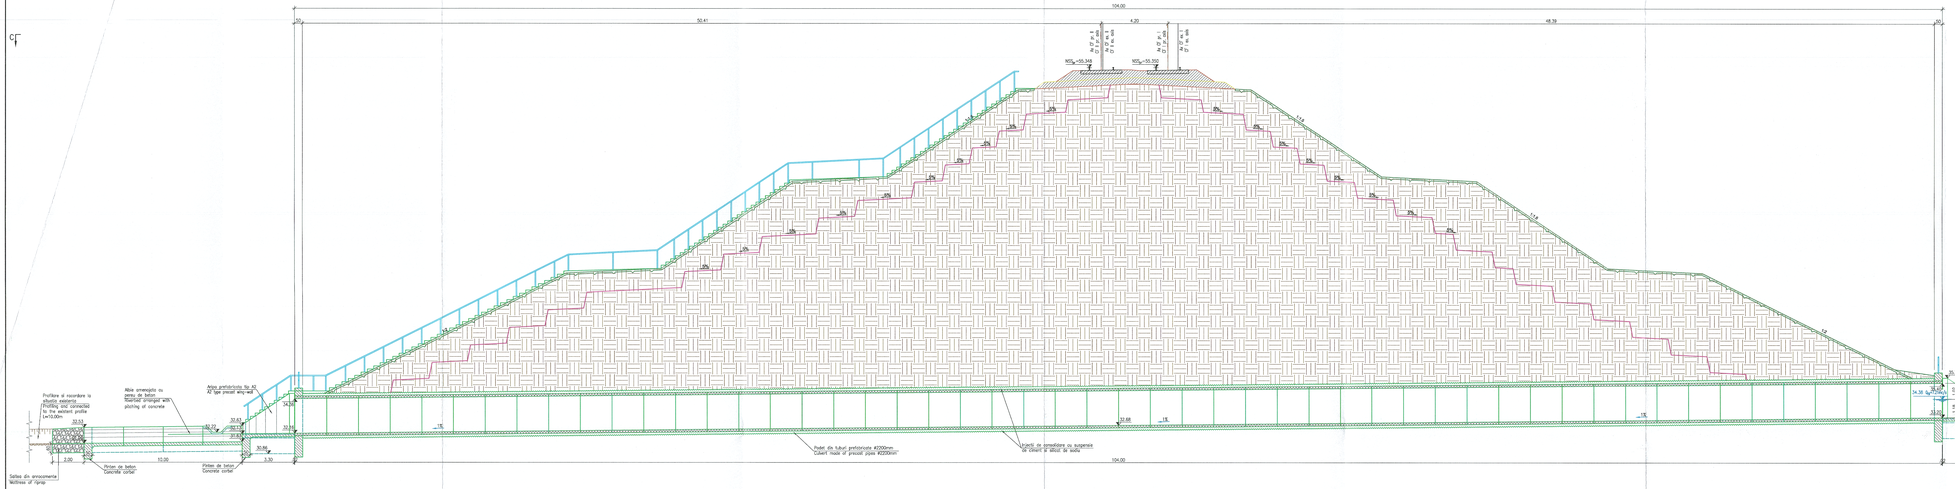

NOTA:
- Inaltimea libera de trecere sub podet este: Δh=1.02m;
- Nivelul apei pentru Q1%=7.21mc/s este: 34.38m;
- Lucrarile la aceasta pozitie kilometrica constau in:
  - demolarea podet existent, si construirea unuia nou, in acelasi amplasament, din tuburi prefabricate cu Ø2200mm;
  - amenajarea albiei: perne, saltea de anrocamente, profilare si racordare la existent.

NOTE:
- The free height under the culvert is: Δh=1.02m;
- Level water for Q1%=7.21mc/s is: 34.38m;
- The works which shall be made to this km are:
  - demolition of the existing culvert, and construction of a new culvert, in the same location, made of precast pipes Ø2200mm;
  - the riverbed configuration works: pitching, riprap mattress, profiling and connection to the existing riverbed.

VEDERE B-B/B-B VIEW
Sc. 1:100

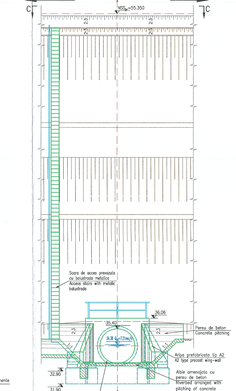

FISA FORAJULUI
SHEET OF DRILLING
270+41

VEDERE PLANA C-C/C-C PLAN VIEW
Sc. 1:100

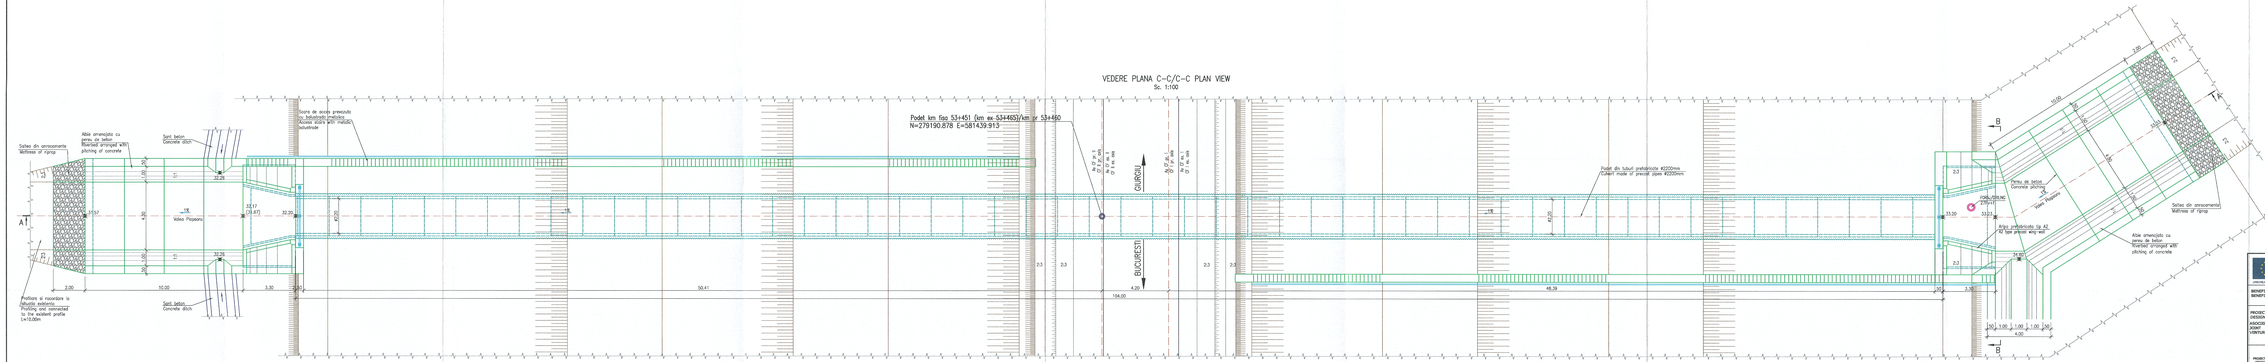

NOTA:
- Inaltimea libera de trecere sub podet este: Δh=1.02m;
- Nivelul apei pentru Q1%=7.21mc/s este: 34.38m;
- Lucrarile la aceasta pozitie kilometrica constau in:
  - demolarea podet existent, si construirea unuia nou, in acelasi amplasament, din tuburi prefabricate cu Ø2200mm;
  - amenajarea albiei: perne, saltea de anrocamente, profilare si racordare la existent.

NOTE:
- The free height under the culvert is: Δh=1.02m;
- Level water for Q1%=7.21mc/s is: 34.38m;
- The works which shall be made to this km are:
  - demolition of the existing culvert, and construction of a new culvert, in the same location, made of precast pipes Ø2200mm;
  - the riverbed configuration works: pitching, riprap mattress, profiling and connection to the existing riverbed.

PROIECT FINANȚAT DE UNIUNEA EUROPEANĂ
EUROPEAN UNION FINANCED PROJECT

GUVERNUL ROMÂNIEI
GOVERNMENT OF ROMANIA

BENEFICIAR/ BENEFICIARY: COMPANIA NAȚIONALĂ DE CĂI FERATE "C.F.R." S.A.
ROMANIAN RAILWAY NATIONAL COMPANY

PROIECTANT/ DESIGNER(S): ASOCIEREA/ JOINT VENTURE: MASSPROIECT SRL / INCHETOARE

DENUMIRE PROIECT/ PROJECT TITLE: MODERNIZAREA INFRASTRUCTURII DE CALE FERATĂ ȘANTIERE ETAPIZATE PE DIRECȚIA/ MODERNIZATION OF THE RAILWAY INFRASTRUCTURE BUCUREȘTI NORD - ȘI.A.VLAD - GIURGIU NORD/ BUCHAREST NORTH - ȘI.A.VLAD - GIURGIU NORTH - BORDER

	NUME/NAME	SEMNĂTURA/ SIGNATURE	SPECIALITATE/ SPECIALITY
PROIECTANT/ DESIGNER	Ing. Claudia NEDELEA		PODURI/ BRIDGES
VERIFICAT/ CHECKED	Ing. Felicia ICHIMIȘ		
AVIZAT/ APPROVED	Ing. Mario RADU		

DENUMIRE PLANȘĂ/ DRAWING TITLE: REPROFILE GENERALE PENTRU LM 502+514+522, LRR 53+460,LGA PR 53+460, SCHIMBĂTOR 53
GENERAL LAYOUT DRAWINGS FOR TRACK KM 502+514+522, TURNOUT KM 53+460,CROSSOVER KM 53

DATA/DATE: 06.2023 | SCARA/ SCALE: 1:100 | DESFĂȘURĂ METRIC/ SCALE: | COD PLANȘĂ/ DRAWING NO.: SF 207 002 19 Pd06 02 04

Format: 1625x594mm