


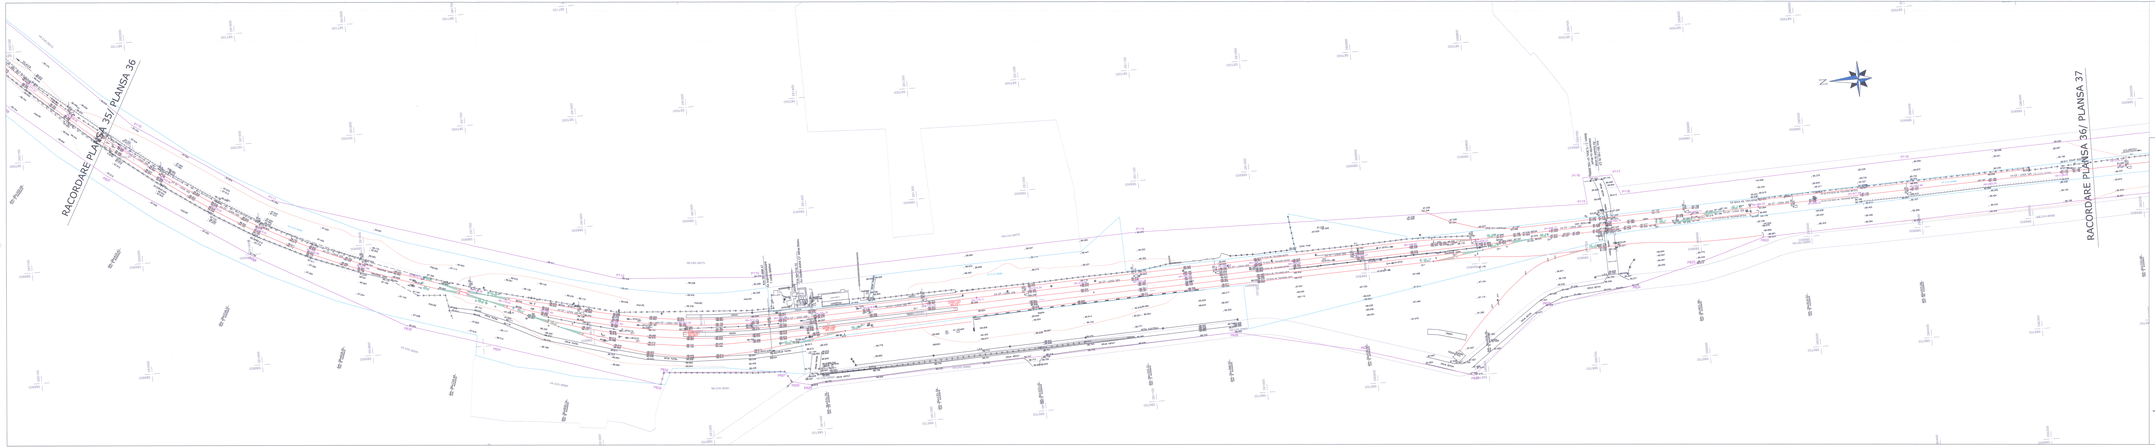

NOTA: SISTEM DE PROIECTIE STEREOGRAFIC 1970
SISTEM DE REFERINTA PENTRU COTE "H" MAREA NEAGRA 1975

NOTE: STEREOGRAPHIC PROJECT SYSTEM 1970
REFERENCE SYSTEM FOR QUOTES "H" BLACK SEA 1975

PROIECT FINANTAT DE UNIUNEA EUROPEANA
EUROPEAN UNION FINANCED PROJECT

GUVERNUL ROMANIEI
GOVERNMENT OF ROMANIA

BENEFICIAR: COMPANIA NATIONALA DE CAI FERATE "C.F.R." S.A.
ROMANIAN RAILWAY NATIONAL COMPANY

SOCIETATEA NATIONALA DE CAI FERATE "CFR" SA
ROMANIAN RAILWAY NATIONAL COMPANY

PROIECTANT: B-accions
SOCIETATEA DE PROIECTARE SI INGINERIE "B-ACCIONS" S.R.L.
B-ACCIONS DESIGN AND ENGINEERING S.R.L.
BUCURESTI, STR. ION MINULESCU NR. 75-77, SECTOR 4, CAMERA 1, ETAJ 2, COD 040083
TEL./FAX: 031.425.72.06 / 031.425.72.07

DIRECTOR PROIECT: Ing. M. MURCIA
SEMNATURA
PROIECTANT: Ing. D.GHEORGHIU
SEMNATURA
VERIFICATOR: Ing. D.GHEORGHIU
SEMNATURA
SPECIALITATE: C1 - CAI FERATE
VERIFICATOR SPECIALITATE: Ing. D.GHEORGHIU
SEMNATURA
DIRECTOR PROIECT: Ing. D.GHEORGHIU
SEMNATURA
DIRECTOR TEHNIC: Ing. D.GHEORGHIU
SEMNATURA

# STUDIU TOPOGRAFIC
# TOPOGRAPHICAL SURVEY

## PLAN DE SITUATIE LINIEIBUN
## SITUATION PLAN OF RAILWAY LINE

PODUL BRAILA RAILWAY BRIDGE

SCARA DE DESENARE / DRAWING SCALE: 1:1000

DATA / DATE: 01.2018

FAZA DE PROIECTARE / DESIGN PHASE: DE - DETALIU / DETAILED

NR. PLANSA / SHEET NO.: ST 207 L/I 2 22 ST 36 00

CONFORM CU ORIGINALUL
CERTIFIED COPY
DIRECTOR PROIECTARE
DIRECTOR DESIGN
Ing. Dragos GHEORGHIU
SPECIALIST VERIFICATOR
SPECIALIST CHECKER
Ing. Dragos GHEORGHIU