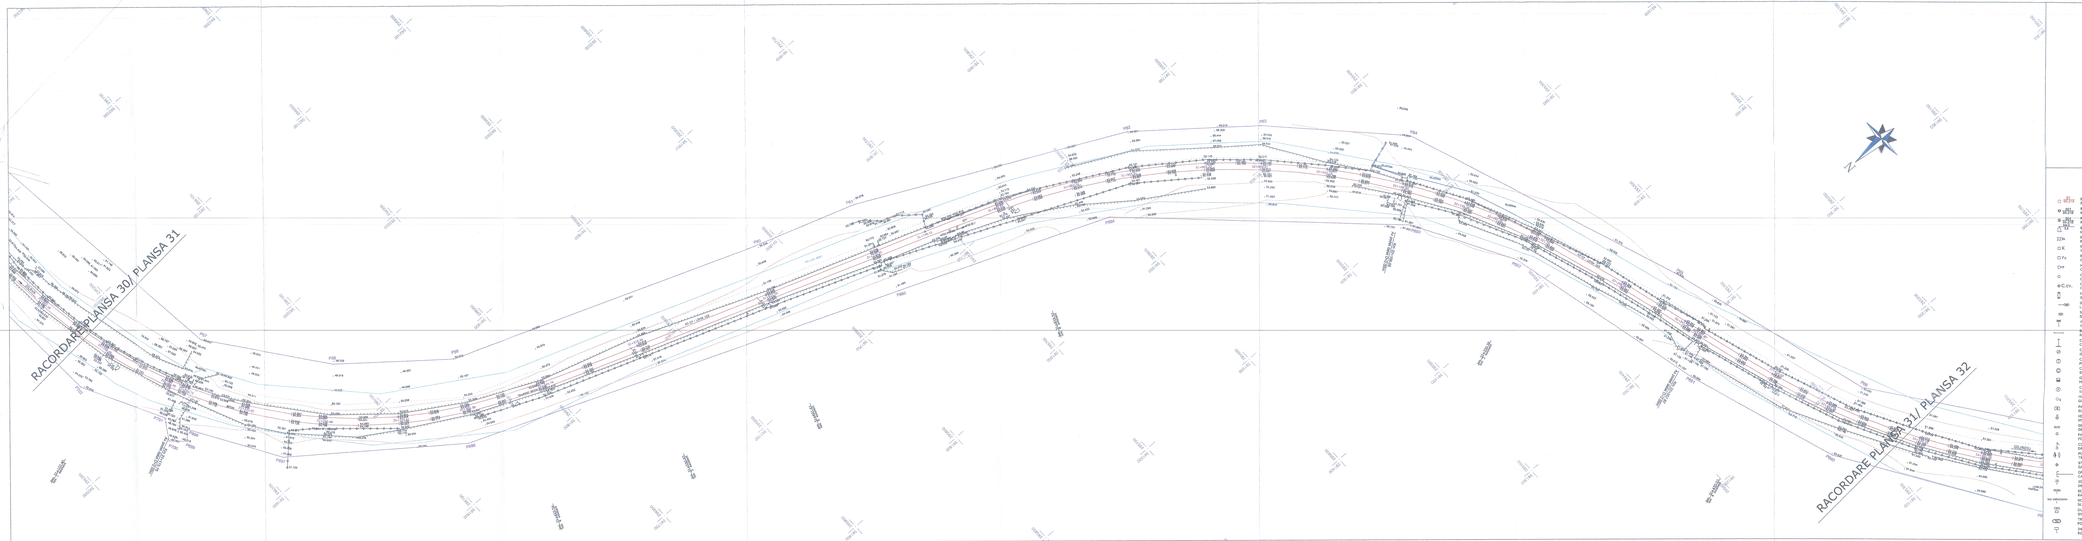
RACORDARE PLANSA 30/ PLANSA 31
RACORDARE PLANSA 31/ PLANSA 32
LEGENDA/LEGEND
NOTA: SISTEM DE PROIECTIE STEREOGRAFIC 1970
SISTEM DE REFERINȚĂ PENTRU COTE "M" MAREA NEAGRĂ 1975
NOTE: STEREOGRAPHIC PROJECT SYSTEM 1970
REFERENCE SYSTEM FOR QUOTES "H" BLACK SEA 1975
PROIECT FINANȚAT DE UNIUNEA EUROPEANĂ
EUROPEAN UNION CO-FUNDED PROJECT
GUVERNUL ROMÂNIEI
GOVERNMENT OF ROMANIA
BENEFICIAR/ BENEFICIARY:
COMPANIA NAȚIONALĂ DE CĂI FERATE "C.F.R." S.A.
ROMANIAN RAILWAY NATIONAL COMPANY
PROIECTANT/ DESIGNER:
ASOCIEREA/ ASSOCIATION:
SUCURSALA/ BRANCH:
ȘEF PROIECT/ PROJECT MANAGER:
Ing. N. BUNCEA
DIRECTOR PROIECT/ PROJECT DIRECTOR:
Ing. G.GHIORGHIAȘ
VERIFICAT/ CHECKED:
Ing. G.GHIORGHIAȘ
DATA/ DATE:
01.2018
"GODEANU-CRAIOVA" RAILWAY LINE
"GODEANU-CRAIOVA" RAILWAY LINE REHABILITATION - 2 AND DIRECT TRACK
"MODERNIZATION OF THE RAILWAY LINE BUCHAREST NORTH - BUCHAREST BORDER"
LOT 2 - MODERNIZATION OF RAILWAY INFRASTRUCTURE BETWEEN RAILWAY STATIONS BUCHAREST NORD-BUDEȘTI/ NORTH-BUDEȘTI BORDER
STUDIU TOPOGRAFIC/ TOPOGRAPHICAL STUDY
PLAN DE SITUAȚIE/LAYOUT PLAN
ZN/TERRAIN, CF COMUNA VLAD TEPEȘ/
RAILWAY STATION VLAD TEPEȘ SECTION
SCARA/ SCALE:
1:1000
COD PLAN/DOCUMENT CODE:
ST 207 Lot 2 19 ST 31 00