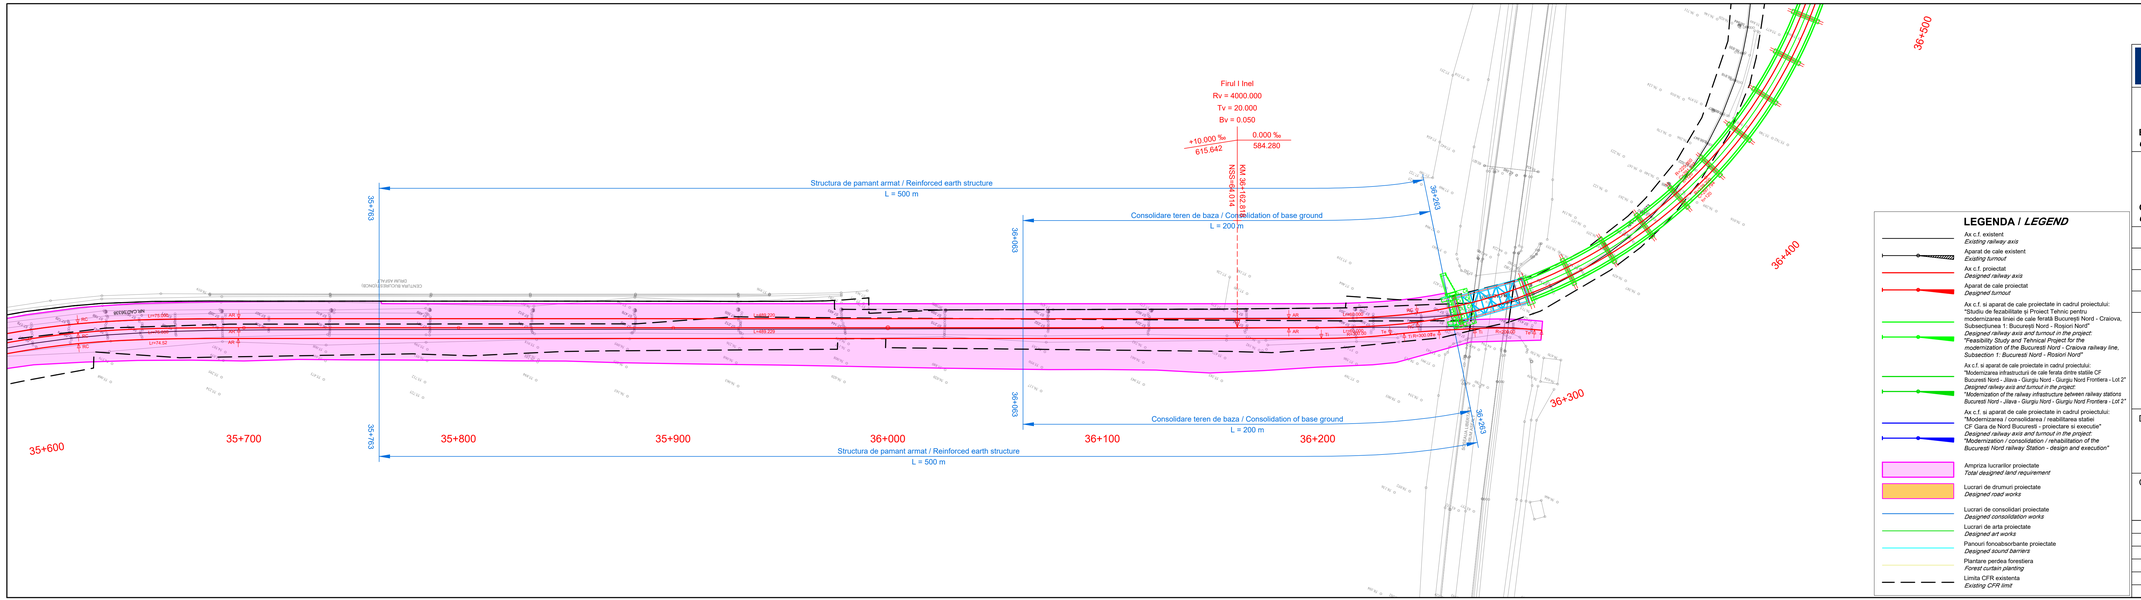

LEGENDA / *LEGEND*

- Ax c.f. existent
  Existing railway axis
- Aparat de cale existent
  Existing turnout
- Ax c.f. proiectat
  Designed railway axis
- Aparat de cale proiectat
  Designed turnout
- Ax c.f. si aparat de cale proiectate in cadrul proiectului: "Studiu de fezabilitate si Proiect Tehnic pentru modernizarea liniei de cale ferata Bucuresti Nord - Craiova, Subsectiunea 1 Bucuresti Nord - Rosavoi Nord"
  Designed railway axis and turnout in the project: "Feasibility Study and Tehnical Project for the modernization of the Bucuresti Nord - Craiova railway line, Subsection 1: Bucuresti Nord - Roavoi Nord"
- Ax c.f. si aparat de cale proiectate in cadrul proiectului: "Modernizarea infrastructurii de cale ferata dintre statiile CF Bucuresti Nord - Jilava - Giurgiu Nord - Giurgiu Nord Frontiera - Lot 2"
  Designed railway axis and turnout in the project: "Modernization of the railway infrastructure between railway stations Bucuresti Nord - Jilava - Giurgiu Nord - Giurgiu Nord Frontiera - Lot 2"
- Ax c.f. si aparat de cale proiectate in cadrul proiectului: "Modernizarea / consolidarea / reabilitarea statiei CF Gara de Nord Bucuresti - proiectare si executie"
  Designed railway axis and turnout in the project: "Modernization / consolidation / rehabilitation of the Bucuresti Nord railway Station - design and execution"
- Ampriza lucrarilor proiectate
  Total designed land requirement
- Lucrari de drumuri proiectate
  Designed road works
- Lucrari de consolidari proiectate
  Designed consolidation works
- Lucrari de arta proiectate
  Designed art works
- Panouri fonoabsorbante proiectate
  Designed sound barriers
- Plantare perdea forestiera
  Forest curtain planting
- Limita CFR existenta
  Exiting CFR limit

ENTITATE CONTRACTANTA
CONTRACTING ENTITY **C.N.C.F. "C.F.R." - S.A.**

CONTRACTANT
CONTRACTOR **Asocierea S.C. ISPCF S.A. - S.C. BAICONS IMPEX SRL**

	Name / *Name*	Data / *Date*	Semnatura / *Signature*
Şef Proiect / *Project Manager*	Viorel Gorgonetu	11.2024	
Verificat / *Checked*	Ioana Crăciun	11.2024	
Proiectat / *Designed*	Radu Crăciun	11.2024	

"Modernizarea liniilor şi instalaţiilor din Complexul Feroviar Bucureşti" Studiu de fezabilitate

"Modernization lines and installations in the Bucharest Railway Complex Feasibility Study

Proiect / *Project*: 38 / 2022

Faza / *Phase*: S.F. / *F.S.*

Denumire / *Title*

Plan de Situaţie / *Site Plan*
km 35+600 - km 36+500

Scara / *Scale*: 1:1000

Codificare / Codification System

C O B U S F C F S D P S 0 0 0 0 0 2 4 R 0 0

Istoricul revizuirilor / Revision History

Rev.	Data/Date	Descriere Modificare / Modification description
1		
2		
3		
4		