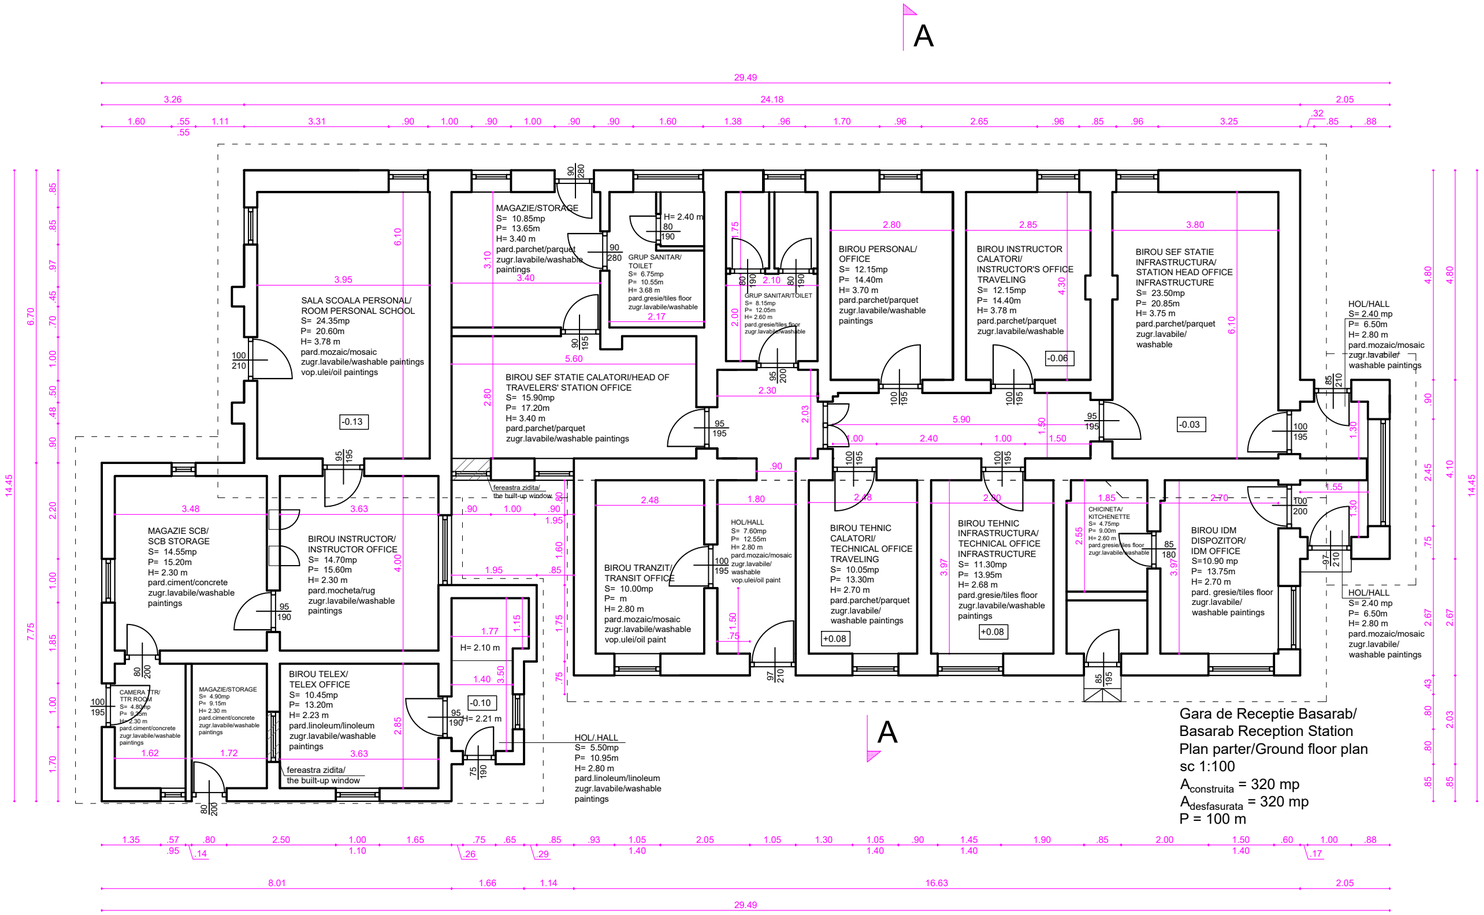


Gara de Receptie Basarab/
Basarab Reception Station
Plan parter/Ground floor plan
sc 1:100

$A_{construita}$ = 320 mp
$A_{desfasurata}$ = 320 mp
P = 100 m

**ENTITATE CONTRACTANTA**
***CONTRACTING ENTITY***

**C.N.C.F. "C.F.R." - S.A.**

**CONTRACTANT**
***CONTRACTOR***

**Asocierea S.C. ISPCF S.A. - S.C. BAICONS IMPEX SRL**

| | Nume *Name* | Data *Date* | Semnatura *Signature* |
|---|---|---|---|
| Șef Proiect *Project Manager* | ing. Viorel GORGONETU | 11.2024 | |
| Verificat *Checked* | arh. Mihai-Alexandru DUMITRESCU | 11.2024 | |
| Proiectat *Designed* | arh. Ștefania GHEORGHE | 11.2024 | |

**”Modernizarea liniilor și instalațiilor din Complexul Feroviar București”**
**Studiu de fezabilitate**

***”Modernization lines and installations in the Bucharest Railway Complex***
***Feasibility Study***

Proiect / *Project*: 38 / 2022

Faza / *Phase*: S.F. / *F.S.*

*Denumire / Title*

Stația București Basarab - Gara de Recepție - Plan Parter - Releveu

*Bucuresti Basarab Station - Reception Station Building - Ground Floor - Survey*

Scara / *Scale*: 1/100

Codificare / Codification System

| C | O | B | U | S | F | A | R | H | D | R | V | 3 | 6 | 0 | 3 | 0 | 0 | 1 | R | 0 | 0 |
|---|---|---|---|---|---|---|---|---|---|---|---|---|---|---|---|---|---|---|---|---|---|

Istoricul reviziilor / Revision History

| Rev. | Data/Date | Descriere Modificare / Modification description |
|---|---|---|
| 1 | | |
| 2 | | |
| 3 | | |
| 4 | | |