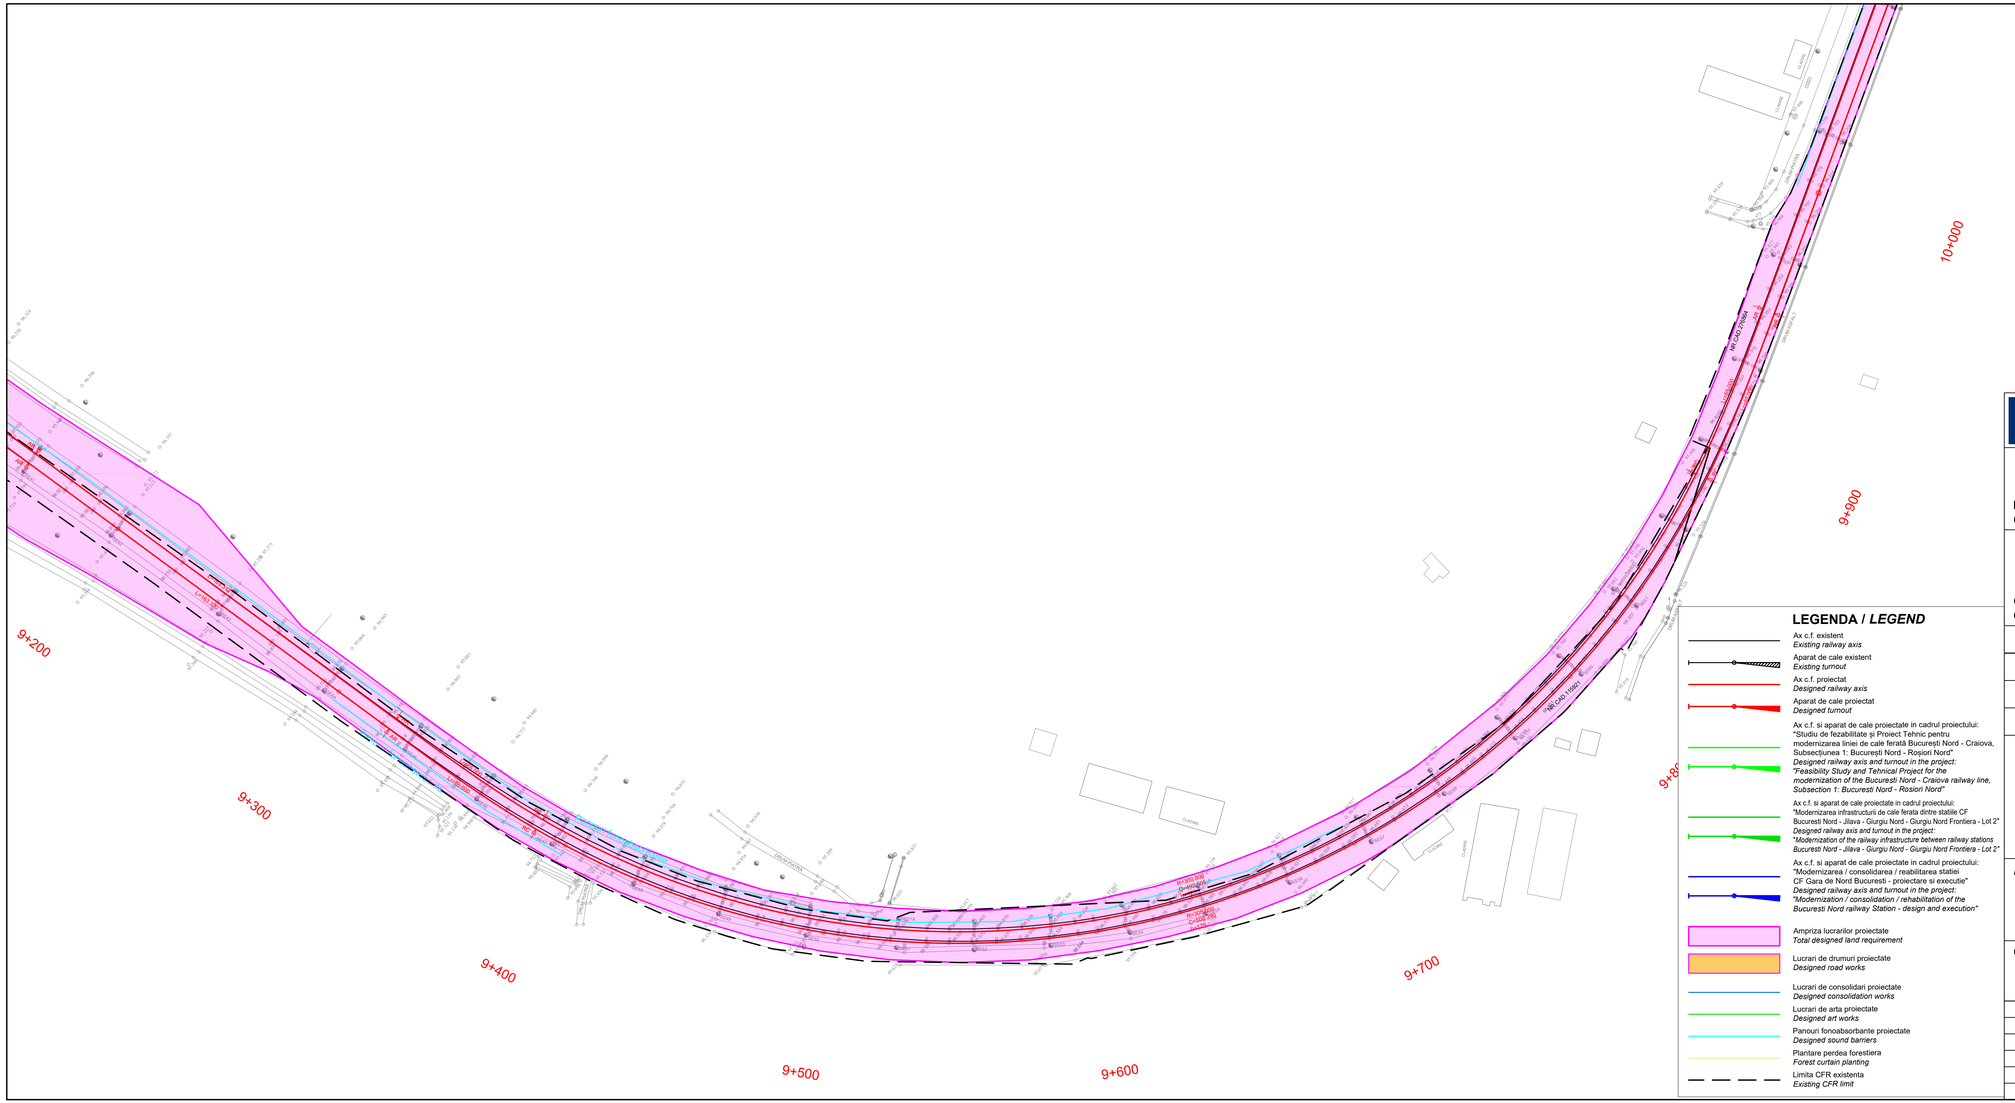

LEGENDA / *LEGEND*

- Ax c.f. existent
  Existing railway axis
- Aparat de cale existent
  Existing turnout
- Ax c.f. proiectat
  Designed railway axis
- Aparat de cale proiectat
  Designed turnout
- Ax c.f. si aparat de cale proiectate in cadrul proiectului: "Studiu de fezabilitate şi Proiect Tehnic pentru modernizarea liniei de cale ferată Bucureşti Nord - Craiova, Subsecţiunea 1: Bucureşti Nord - Roşiori Nord"
  Designed railway axis and turnout in the project: "Feasibility Study and Tehnical Project for the modernization of the Bucuresti Nord - Craiova railway line, Subsection 1: Bucuresti Nord - Rosiori Nord"
- Ax c.f. si aparat de cale proiectate in cadrul proiectului: "Modernizarea infrastructuri de cale ferata dintre statiile CF Bucuresti Nord - Jilava - Giurgiu Nord - Giurgiu Nord Frontiera - Lot 2"
  Designed railway axis and turnout in the project: "Modernization of the railway infrastructure between railway stations Bucuresti Nord - Jilava - Giurgiu Nord - Giurgiu Nord Frontiera - Lot 2"
- Ax c.f. si aparat de cale proiectate in cadrul proiectului: "Modernizarea / consolidarea / reabilitarea statiei CF Gara de Nord Bucuresti - proiectare si executie"
  Designed railway axis and turnout in the project: "Modernization / consolidation / rehabilitation of the Bucuresti Nord railway Station - design and execution"
- Ampriza lucrarilor proiectate
  Total designed land requirement
- Lucrari de drumuri proiectate
  Designed road works
- Lucrari de consolidari proiectate
  Designed consolidation works
- Lucrari de arta proiectate
  Designed art works
- Panouri fonoabsorbante proiectate
  Designed sound barriers
- Plantare perdea forestiera
  Forest curtain planting
- Limita CFR existenta
  Existing CFR limit

ENTITATE CONTRACTANTA
CONTRACTING ENTITY

C.N.C.F. "C.F.R." - S.A.

CONTRACTANT
CONTRACTOR

Asocierea S.C. ISPCF S.A. - S.C. BAICONS IMPEX SRL

	Nume *Name*	Data *Date*	Semnatura *Signature*
Sef proiect *Project manager*	Viorel Gorgonetu	11.2024	
Verificat *Checked*	Daniela Stancu	11.2024	
Proiectat *Designed*	Alexandru-Maximilian Ghetu	11.2024	

Studiu de fezabilitate pentru modernizarea liniilor şi instalaţiilor din Complexul Feroviar Bucureşti

Feasibility Study for modernization lines and installations in the Bucharest Railway Complex

Proiect / *Project*: 38 / 2022

Faza / *Phase*: S.F. *F.S.*

Denumire / Title

Plan de Situaţie / *Site Plan*
km 9+200 - km 10+000

Scara / *Scale*: 1:1000

Codificare / Codification System

C O B U | S F | L P M | D P S | 0 0 | 0 0 | 0 0 8 | R 0 0

Istoricul reviziilor / Revision History

Rev.	Data/Date	Descriere Modificare / Modification description
1		
2		
3		
4		