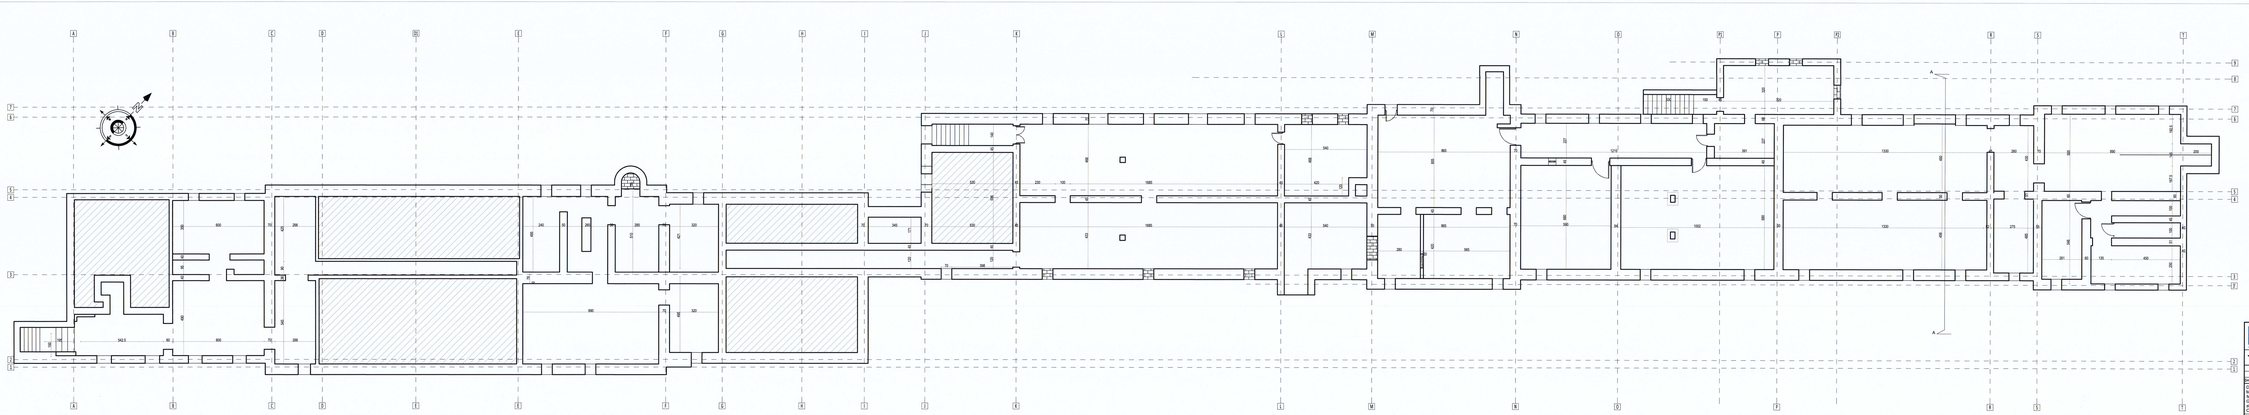

LEGENDA FINISAJE EXISTENTE

- Tâmplarii exterioare dublu din lemn si sticla simpla.
- Tâmplarii interioare de lemn.
- Tencuieli si vopsitorii simple pentru tavane si pereti.
- Pardoseli din piatra naturala, gres si ceramica.
- Placaje si plinte ceramice.
- Grupuri sanitare cu placaje ceramice si mobilare ceramica.
- Pardoseli: mozaic, parchet masiv, dusumea, gresie si cimeit solinal.

BENEFICIAR / INVESTITOR: COMPANIA NAȚIONALĂ DE CĂI FERATE "CFR" SA, prin SNCF Brașov					PROIECTANT/DESIGNER: CONSIS PROIECT SRL, J40/3984/1995	
Proiectat / Designed	arh. Alexandra Mihăilescu			B		
Verificat / Verified	arh. Dan Dejeriu			A		
Director proiect / Project Director	arh. Dragoș Ionescu			Semnătura / Signature	Data / Date	Modificarea / Modification

DENUMIREA LUCRĂRII / PROJECT TITLE: Modernizarea / reabilitarea a 27 de staii de cale ferată din România - Faza studiu de fezabilitate - 6 staii pe rute SNCF Brașov: Miercurea Ciuc, Făgăraș, Sebeș Alba, Câmpia Turzii, Aud, Teiuș, Răcăciuni; Modernization / rehabilitation of 27 railway stations in Romania - feasibility study phase - 6 stations from SNCF Brașov: Miercurea Ciuc, Făgăraș, Sebeș Alba, Câmpia Turzii, Aud, Teiuș, Răcăciuni

DENUMIREA DESENULUI / DRAWING TITLE: STATIA RACOCESH - PLAN SUBSOL EXISTENT / RACOCESH STATION - BASEMENT PLAN - EXISTING

Proiect nr. / Project no.	Faza / Phase	Scara/Scale	Data / Date	Codificare plan/Drawing Publication						
3801/05/2019	SF / FS	1:100	01/22	S	F	F	8	A	H	1	1	6	0	0	1	0