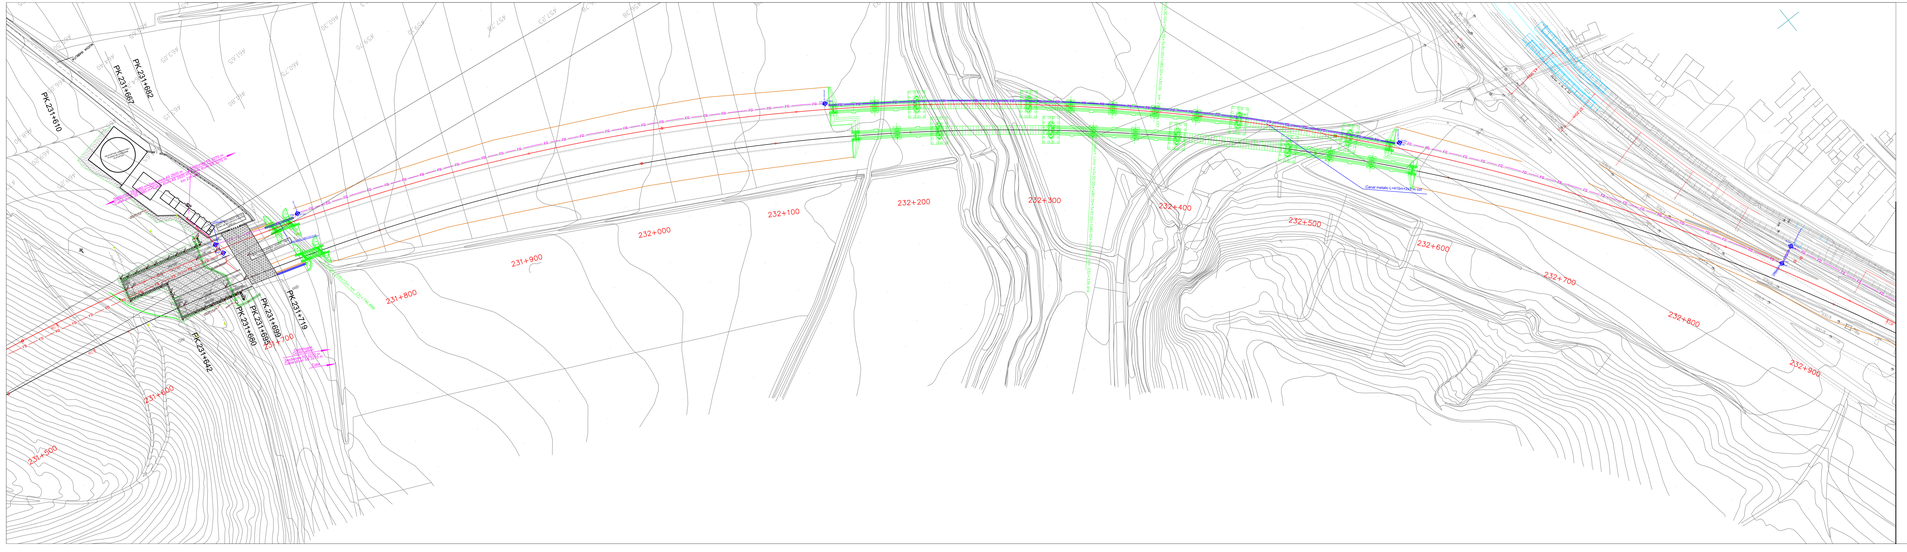

LEGENDA
LEGEND

CTM	Camerota cu mufa de jonctiune Manhole with junction box
CTM	Camerota cu rezerva Manhole with cable reserve
CT	Camera de tragere cu mufa de jonctiune Manhole with junction box
CT	Camera de tragere cu rezerva Manhole with cable reserve
CTS	Camera de tragere speciala pentru subtraversare Special manhole for undercrossing
— FO —	Cablu cu fibre optice subteran Underground optical fiber cable
— PTP —	Teava PVC Ø 110 mm / canal metalic PVC pipe Ø 110 mm / metallic chanel
— FO —	Cablu cu fibre optice special pentru tunel protejat in dust HDPE Ø 40 mm instalat in conducteele pentru cablurile din tunel Special OF cable for tunnels protected in HDPE duct Ø 40 mm installed in tunnel pipes

Indice Revision	Data Date	Modificare Modification	Proiectant Designer	Nr.crt. Consultant Approval Consultant	Aprobat CFR Approval CFR
D					
C					
B					
A					

GUVERNUL ROMANIEI
ROMANIAN GOVERNMENT

PROJECT FINANTAT DE UNIUNEA EUROPEANA
EUROPEAN UNION FINANCED PROJECT

C.N.C.F. "C.F.R." - S.A.

CLIENT / CLIENT

ITAUFER
GRUPO FERROVIAL SELLY S.N.C.
SUCURSAL ROMÂNIA

SECOM WILSON

OBERMEYER PLANEN + BERATEN GmbH

TECNIC Consulting Engineers

CONSULTANT / CONSULTANT

			Data Date	Semnătura Signature
Aprobat Approved	Şef proiect Project Manager	R. Liuzza		
Aprobat Approved	Coordonator Proiectare 1 Senior 1 Coordinator	C. Cambelli		
Verificat Checked	Expert Cheie Key Expert	Pino Arnodo		

SUBCONTRACTANT / SUBCONTRACTOR

SWECO RAIL

Aprobat Approved	Responsabil Subconstructor Subcontractor Manager	A.Stanciu - Dinulescu		
Întocmit Elaborated	Proiectant Designer	Gabriela Trifan	12.2011	

Reabilitarea liniei de cale ferata Brasov - Simeria, parte componentă a coridorului IV Pan-European, pentru circulația trenurilor cu viteza maximă de 160 km/h.
Tronsonul : Brasov - Sighisoara
Rehabilitation of the railway line Brasov - Simeria, part of the IV Pan-European Corridor, for the trains circulation with maximum speed of 160 km/h.
Section : Brasov - Sighisoara

Proiect/Project
2004/RO/16/P/PA/003

Faza / Phase:
P.Th. / T.D.

Denumire desen / Drawing Title :

Interval - RACOS - CATA - Section
CABLU CU FIBRE OPTICE (Cablul 2)
Plan de situație
FIBER OPTIC CABLE (cable 2)
Layout Plan

Codificare / Codification System	Scara / Scale 1:1000	LOT / LOT	Nr / No 00-199
E A S 1 0 1 E 1 2 5 7 6 6 0 4 6 7 0 0 2 0 1			