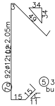
3
34
34
49
102
15
15
11
11
⑦a 92ø12 L=2.05m

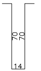

⑤ 385ø12 L=1.75
buc.55x7=385

DETALIU "a"
"a" DETAIL

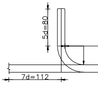

SECTIUNE TRANSVERSALA TABLIER POD
BRIDGE DECK CROSS SECTION

sc. 1:20

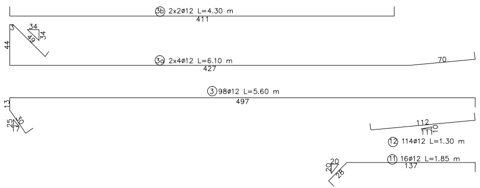

3b 2x2ø12 L=4.30 m
411
34
34
4g
44
3a 2x4ø12 L=6.10 m
427
70
3 98ø12 L=5.60 m
497
13
25
30
17
112
111
10
12 114ø12 L=1.30 m
11 16ø12 L=1.85 m
137
20
20
28

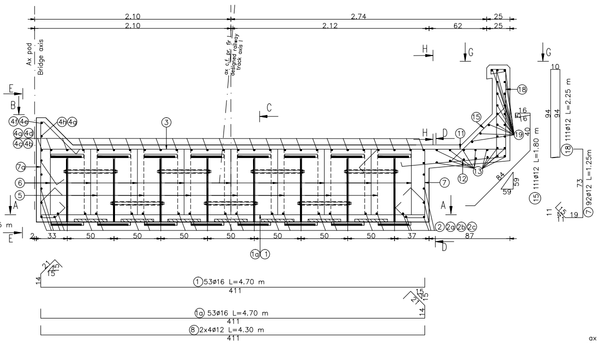

2.10
2.74
25
2.10
2.12
62
25
Ax pod
Bridge axis
ax c.f. pr. fir
designed railway
track axis I
H
G
G
E
B
C
4f 4e
4h 4g
4a 4d
4c 4b
3
7a
6
5
A
H D
11
15
18
19
16
6
10
40
94
94
10
111ø12 L=2.25 m
111ø12 L=1.80 m
12
13
7
84
59
59
A
18 92ø12 L=1.25m
73
7 92ø12
11
15
11
19
2 2a 2b 2c
33
50
50
50
50
50
50
50
37
87
D
1a 1
21
15
15
14
1 53ø16 L=4.70 m
411
15
21
15
14
1a 53ø16 L=4.70 m
411
8 2x4ø12 L=4.30 m
411

(STAS 10111/2-87)
(STAS 10111/2-87)
sc. 1:10

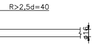

Beton: Concrete:	– C30/37 suprastructura/superstructure
Tipul grinzilor: Beams type:	– grinzi metalice sudate/steel welded girders
Otel pentru grinzi: Steel for the beams:	– (OL 37-EP) S275J$_3$G$_3$ (EN 10025/2004)
Armatura: Reinforcement:	– S355;S345
Strat de acoperire: Concrete cover	– min. 4cm expunere in aer/air exposed

SECTIUNE B-B
B-B SECTION

sc. 1:50

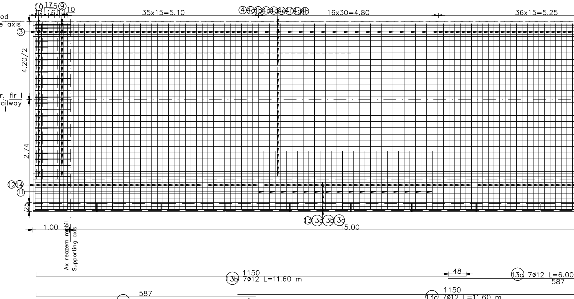

Ax pod
Bridge axis
ax c.f. pr. fir I
designed railway
track axis I
11 17 15 9
14 16 14 12 10
35x15=5.10
4a 4c 4b 4c 4d 4e 4f 4g 4h
16x30=4.80
36x15=5.25
3
4.20/2
2.74
12 14
1
25
13 13a 13b 13c
15.00
1.00
Ax reazem mobil
Supporting axis
1150
13b 7ø12 L=11.60 m
48
13c 7ø12 L=6.00
587
587
13 7ø12 L=6.00 m
48
1150
13a 7ø12 L=11.60 m
BRASOV

SECTIUNE B-B
B-B SECTION

sc. 1:50

SECTIUNE A-A
A-A SECTION

sc. 1:50

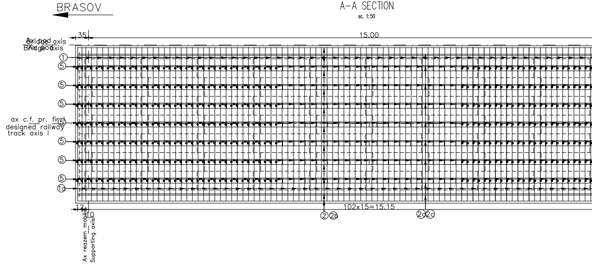

BRASOV
Ax pod
Bridge axis
35
15.00
1
5
5
5
5
5
5
5
1a
ax c.f. pr. fir I
designed railway
track axis I
12
10
102x15=15.15
2 2b
2a 2c
Ax reazem mobil
Supporting axis

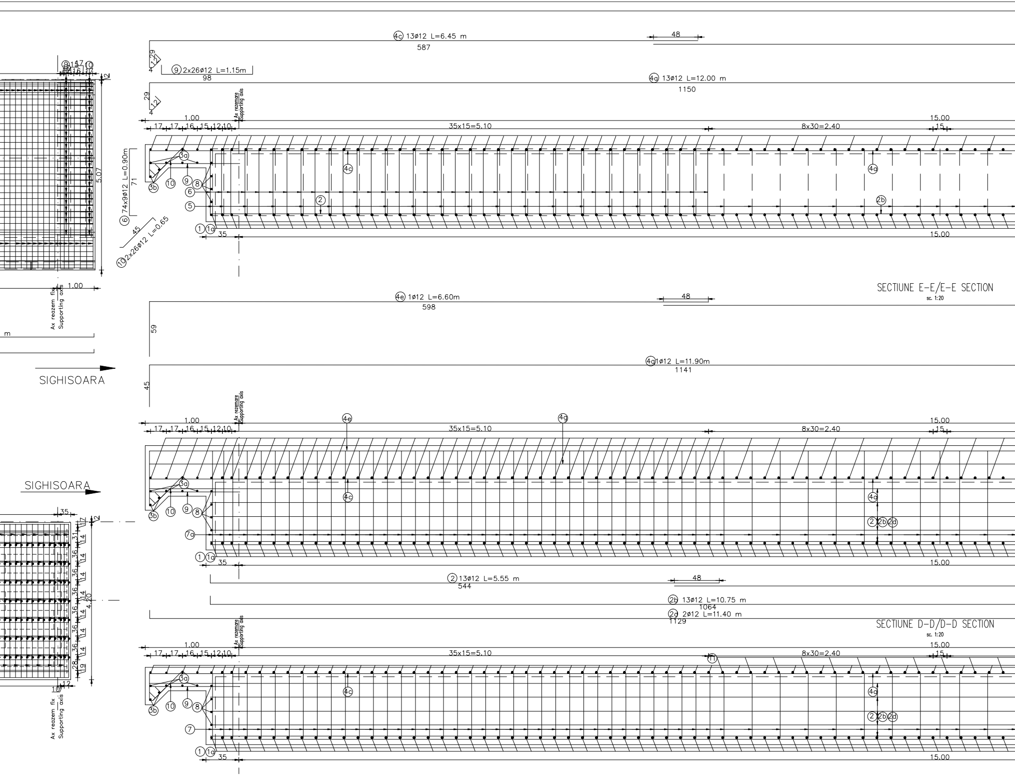
④c 13ø12 L=6.45 m
587
48
⑨ 2x26ø12 L=1.15m
98
④g 13ø12 L=12.00 m
1150
29
12
4
Ax rezemare Supporting axis
1.00
17 17 16 15 12 10
35x15=5.10
8x30=2.40
15.00
15
③a
③b
⑩
⑨
⑧
⑥
⑤
②
②b
④c
④g
① ①a
35
⑥ 74x9ø12 L=0.90m
71
45
⑩ 2x26ø12 L=0.65
5.07
1.00
Ax reazem fix Supporting axis
SIGHISOARA
④e 1ø12 L=6.60m
598
59
④g 1ø12 L=11.90m
1141
45
④e
⑦a
② ②b ②d
② 13ø12 L=5.55 m
544
②b 13ø12 L=10.75 m
1064
②d 2ø12 L=11.40 m
1129
⑪
⑦
35
17
2
31
14
36
4.20
28
19
10
12

SECTIUNE E-E/E-E SECTION
sc. 1:20

SECTIUNE D-D/D-D SECTION
sc. 1:20

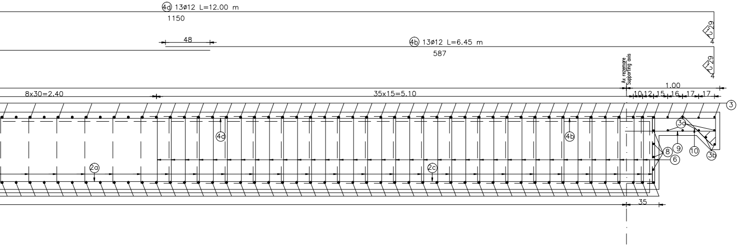
4d 13ø12 L=12.00 m
1150
48
4b 13ø12 L=6.45 m
587
29
12
4
Ax rezemare
Supporting axis
8x30=2.40
35x15=5.10
1.00
10 12 15 16 17 17
3
3a
4a
4b
8
9
10
6
3b
2a
2c
35

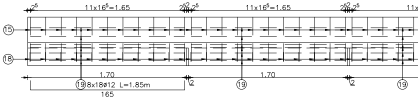
2⁵
11x16⁵=1.65
2⁵2 2⁵
11x16⁵=1.65
2⁵2 2⁵
15
18
1.70
1.70
2
2
19
19 8x18ø12 L=1.85m
165
19
19

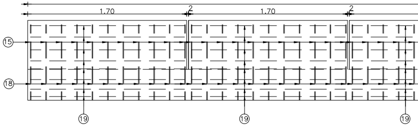
1.70
2
1.70
2
15
18
19
19
19

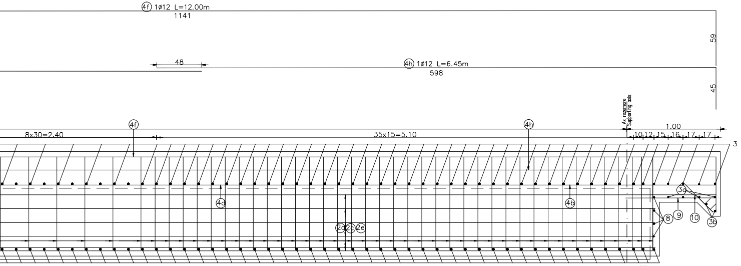
4f 1ø12 L=12.00m
1141
59
48
4h 1ø12 L=6.45m
598
45
Ax rezemare
Supporting axis
4f
4h
8x30=2.40
35x15=5.10
1.00
10 12 15 16 17 17
3
3a
4a
4b
2d 2c 2e
8
9
10
3b
35

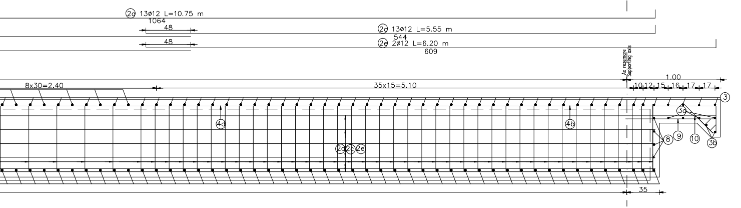
2a 13ø12 L=10.75 m
1064
48
2c 13ø12 L=5.55 m
544
48
2e 2ø12 L=6.20 m
609
Ax rezemare
Supporting axis
8x30=2.40
35x15=5.10
1.00
10 12 15 16 17 17
3
3a
4a
4b
2d 2c 2e
8
9
10
3b
35

EXTRAS DE ARMATURA TABLIER
TABLE FOR REINFORCEMENTS FOR SINGLE RAIWAY DECK

Marca	Diametru	Lung./buc.[m]	Nr.buc.	S355	S345
				ø12	ø16
1	16	4.70	53		249.10
1a	16	4.70	53		249.10
2	12	5.55	13	72.15	
2a	12	10.75	13	139.75	
2b	12	10.75	13	139.75	
2c	12	5.55	13	72.15	
2d	12	11.40	2	22.80	
2e	12	6.20	2	12.40	
3	12	5.60	98	548.80	
3a	12	6.10	8	48.80	
3b	12	4.30	4	17.20	
4a	12	6.45	13	83.85	
4b	12	12.00	13	156.00	
4c	12	12.00	13	156.00	
4d	12	6.45	13	83.85	
4e	12	6.60	1	6.60	
4f	12	12.00	1	12.00	
4g	12	11.90	1	11.90	
4h	12	6.45	1	6.45	
5	12	1.75	385	673.75	
6	12	0.90	666	599.40	
7	12	1.25	92	115.00	
7a	12	2.05	92	188.60	
8	12	4.30	8	34.40	
9	12	1.15	52	59.80	
10	12	0.65	52	33.80	
11	12	1.85	16	29.60	
12	12	1.30	114	148.20	
13	12	6.00	7	42.00	
13a	12	11.60	7	81.20	
13b	12	11.60	7	81.20	
13c	12	6.00	7	42.00	
15	12	1.80	111	199.80	
18	12	2.25	111	249.75	
19	12	1.85	144	266.40	
19a	12	1.75	36	63.00	
Lungimi totale pe diametre			(m)	4498.35	498.20
Masa pe metru liniar			(kg/ml)	0.888	1.578
Masa pe diametre			(kg)	3993.70	786.40
Masa pe tip otel			(kg)	3993.70	786.40
Masa totala tablier			(kg)	4780.10	
Pierderi 5%			(kg)	239.01	
Masa totala tablier			(kg)	5050.00	

TOTAL POD (2 TABLIERE): 2 x5050.00kg=10100.0kg
TOTAL BRIDGE (2 DECKS): 2 x5050.00kg=10100.0kg

VEDERE G-G/VIEW G-G

sc. 1:20

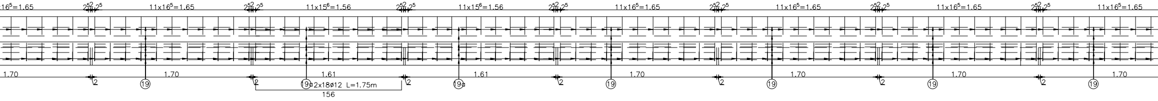
165=1.65
2525
11x165=1.65
2525
11x156=1.56
2525
11x156=1.56
2525
11x165=1.65
2525
11x165=1.65
2525
11x165=1.65
2525
11x165=1.65
1.70
2
1.70
2
1.61
2
1.61
2
1.70
2
1.70
2
1.70
2
1.70
19
19
19a
2x18ø12 L=1.75m
156
19a
19
19
19
19

VEDERE H-H/VIEW H-H

sc. 1:20

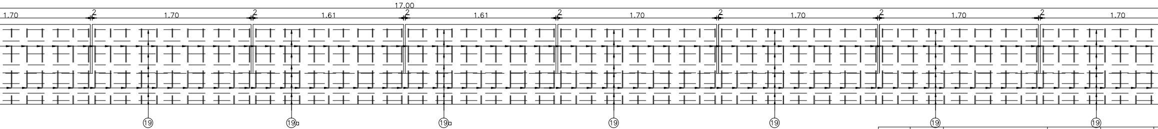
17.00
1.70
2
1.70
2
1.61
2
1.61
2
1.70
2
1.70
2
1.70
2
1.70
19
19a
19a
19
19
19
19

DALE PREFABRICATE DIN BETON
CONCRETE PREFAB SLABS REINFORCED

sc. 1:10

(7x10buc.=70buc/tablier-7x10piece=70piece/deck)

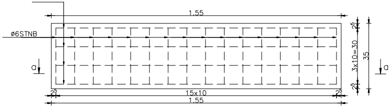
ø6STNB
ø6STNB
1.55
a
a
25
3x10=30
35
25
25
15x10
25
1.55

SECTIUNE a-a/a-a SECTION

 

EXTRAS DE ARMATURA STNB PENTRU UN TABLIER DE CALE FERATA SIMPLA
TABLE FOR REINFORCEMENTS STNB FOR SINGLE YRAK RAIWAY DECK

TIP ARMATURA TYEPE REINFOCEMENT	Nr. BUC. No. PIECE	kg/m	m/buc. m/piece	kg
STNB 6 G.Q.283	70	0.222	11.00	175.00

TOTAL POD (2 TABLIERE): 2 x 175.00kg=350.0kg
TOTAL BRIDGE (2 DECKS): 2 x 175.00kg=350.0kg

NOTA/NOTE

Pentru mentinerea pozitiei corecte in timpul betonarii, se vor monta distantieri minim 4buc./m^2. Distantierii trebuie legati cu sarma de carcasa de armatura.

In order to maintain the correct position during concreting, minimum 4pcs./m^2 distance pieces shall be mounted. The distance pieces shall be connected to the reinforcing framework, using wire.

Se interzice copierea, difuzarea, imprumutarea sau utilizarea in alte scopuri, fara permisiunea AREX Lider Company ca proprietar al desenului. This drawing is forbidden to be copied, lent or used in other purposes than those previously approved by AREX Lider Company as its owner.

Indice Index	Data Date	Modificare Modification/Revision	Proiectant Designer	Aprobat Consultant Approved Consultant
D				
C				
B				
A				

GUVERNUL ROMANIEI
ROMANIAN GOVERNMENT

PROIECT FINANȚAT DE UNIUNEA EU
EUROPEAN UNION FINANCED

CLIENT / CLIENT

C.N.C.F. "C.

ITALFERR
GRUPPO FERROVIE DELLO STATO
Joint Venture leader

Scott Wilson

OBERMEYER
PLANEN + BERATEN GmbH

CONSULTANT / CONSULTANT

			Data Date
Aprobat Approved	Şef proiect Project manager	R. Liuzza	
Aprobat Approved	Coordonator Secțiune 1 Section 1 Coordinator	C. Gambelli	
Verificat Checked	Expert Cheie Checking Expert	V. Kallidromitis	

SUBCONTRACTANT / SUBCONTRACTOR

Aprobat Approved	Responsabil Subconsultant Subconsultant Responsible	A.Stanciu - Dinulescu	01.2012
Întocmit Elaborated	Proiectant Designer	Dinu Andreea	01.2012

Reabilitarea liniei de cale ferata Brașov - Simeria, parte componentă a coridorului IV Pan European, pentru circulația trenurilor cu viteza maximă de 160 km/h,
Tronsonul : Brașov - Sighișoara
Rehabilitation of the railway line Brașov - Simeria, component Part of the IV Pan-European Corridor, for the trains circulation with maximum speed of 160 km/h,
Section : Brașov - Sighișoara

Denumire desen / Drawing Title :

INTERVAL / SECTION APATA – RACOS
POD Km.209+649,912 /PLAN ARMARE SUPRASTRUCTURA
BRIDGE Km.209+649,912/SUPERSTRUCTURE REINFORCEMENT PLA

Codificare / Codification System

Scara / Scale 1:20

LOT / LOT

EA51 01 E 10 BC PV 01 8 3

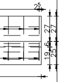
2⁵
27
27
19
6
25

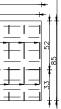

Aprobat CFR
Approved CFR

RC
PI

F.R." - S.A.

ECNIC
onsulting Engineers

Semnătură
Signature

roiect/Project
04/RO/16/P/PA/003

Faza / Phase:
D.E. / E.D.

TABLIER 1(3)
N DECK 1(3)

Nr. / No
01 / 01

0 1 2 0