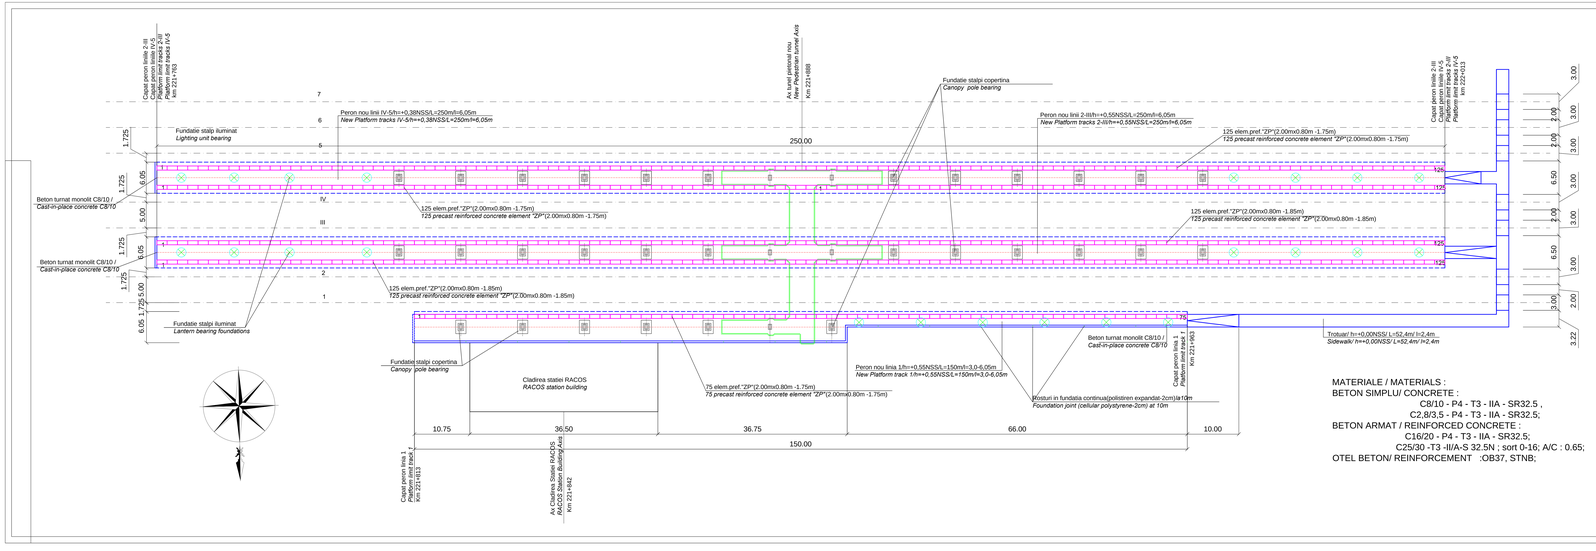

TREBUIE AVUT IN VEDERE CA PERONANELE NOU PROIECTATE URMARESC PROFILUL LONGITUDINAL AL LINIILOR.

THE NEW PLATFORMS DESIGNED FOLLOW THE LONGITUDINAL STRING COURSE OF THE TRACKS.

Acest plan va fi citit impreuna cu "Rampe si treceri la nivel" si cu "Sectiuni caracteristice peroane".

This plan will be read with "Ramps and railway crossing" and with "Characteristic platform cross section".

MATERIALE / MATERIALS :

BETON SIMPLU/ CONCRETE :

C8/10 - P4 - T3 - IIA - SR32.5 ,

C2,8/3,5 - P4 - T3 - IIA - SR32.5;

BETON ARMAT / REINFORCED CONCRETE :

C16/20 - P4 - T3 - IIA - SR32.5;

C25/30 -T3 -II/A-S 32.5N ; sort 0-16; A/C : 0.65;

OTEL BETON/ REINFORCEMENT :OB37, STNB;

D					
C					
B					
A					
Revizia Revision	Data Date	Modificare Modification/Revision	Proiectat Designer	Aprobat Consultant Approved Consultant	Aprobat CFR Approved CFR

GUVERNUL ROMANIEI
ROMANIAN GOVERNMENT

PROIECT FINANTAT DE UNIUNEA EUROPEANA
EUROPEAN UNION FINANCED PROJECT

C.N.C.F. "C.F.R." - S.A.

CLIENT / CLIENT

ITALFERR Gruppo Ferrovie dello Stato Italian Railways Group

Bachy Soletanche

OBERMEYER PLANEN + BERATEN Gmbh

TECNIC Consulting Ingenieri

CONSULTANT / CONSULTANT

			Data Date	Semnatura Signature
Aprobat Approved	Şef proiect Project Manager	R. Lozza	12.2011	
Aprobat Approved	Coordonator Secţie 1 Section 1 Coordinator	C. Gambelli	12.2011	
Verificat Checked	Verificator Verifier	Giuseppe Fioravanti	12.2011	

SUBCONTRACTANT / SUBCONTRACTOR ARCX

Aprobat Approved	Responsabil Subconstructor Subcontractor Responsible	A.Stanciu - Ghiulbicioiu	12.2011	
Întocmit Elaborator	Proiectant Designer	Geica Georgiana Adina	12.2011	

Reabilitarea liniei de cale ferata Brasov - Simeria, parte componenta a coridorului IV Pan European, pentru circulatia trenurilor cu viteza maxima de 160 km/h, **Sectiunea : Brasov - Sighisoara**

Rehabilitation of the railway line Brasov - Simeria, part component of the IV Pan-European Corridor, for the trains circulation with maximum speed of 160 km/h, **Section : Brasov - Sighisoara**

Proiect/Project 2004/RO/16/P/PA/003

Faza / Phase: P.Th. / T.D.

Denumire desen / Drawing Title :

Plan fundatii peroane - Statia Racos/
Racos Station - Foundation platform plan

Codificare / Codification System

Scara / Scale 1:50	LP / LP	Nr / No 01 / 01

E A 5 1 | 0 1 | C | 1 1 | P 0 | C C | 5 0 | 7 | 2 | 0 0 2 | 1