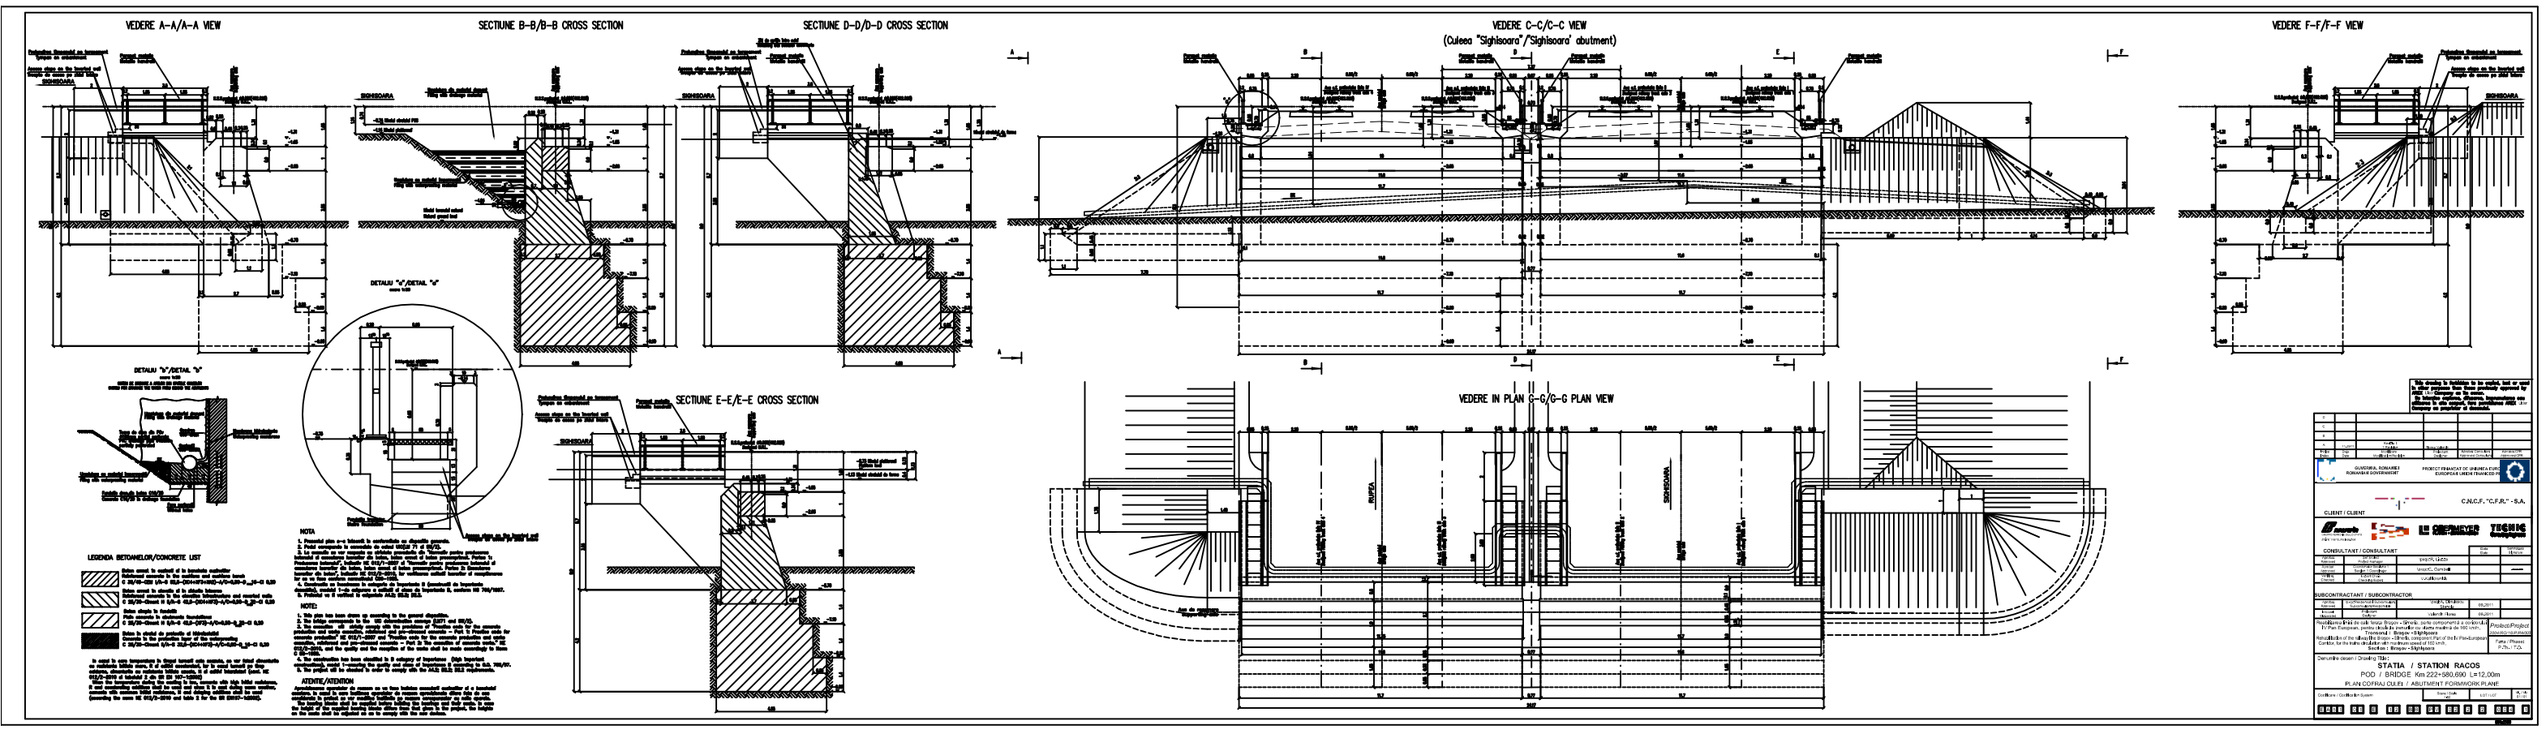
VEDERE A-A/A-A VIEW
SECTIUNE B-B/B-B CROSS SECTION
SECTIUNE D-D/D-D CROSS SECTION
VEDERE C-C/C-C VIEW
(Culeea "Sighisoara"/"Sighisoara" abutment)
VEDERE F-F/F-F VIEW
SECTIUNE E-E/E-E CROSS SECTION
VEDERE IN PLAN G-G/G-G PLAN VIEW
DETALIU "X"/DETAIL "X"
DETALIU "Y"/DETAIL "Y"
LEGENDA BETOANELOR/CONCRETE LIST
NOTA
NOTE:
ATENTIE/ATTENTION
CLIENT / CLIENT
CONSULTANT / CONSULTANT
SUBCONTRACTANT / SUBCONTRACTOR
STATIA / STATION RACOS
POD / BRIDGE Km 222+800,690 L=12,00m
PLAN COFRAJ DUFE / ABUTMENT FORMWORK PLANE