SECTION C–C scala 1:50

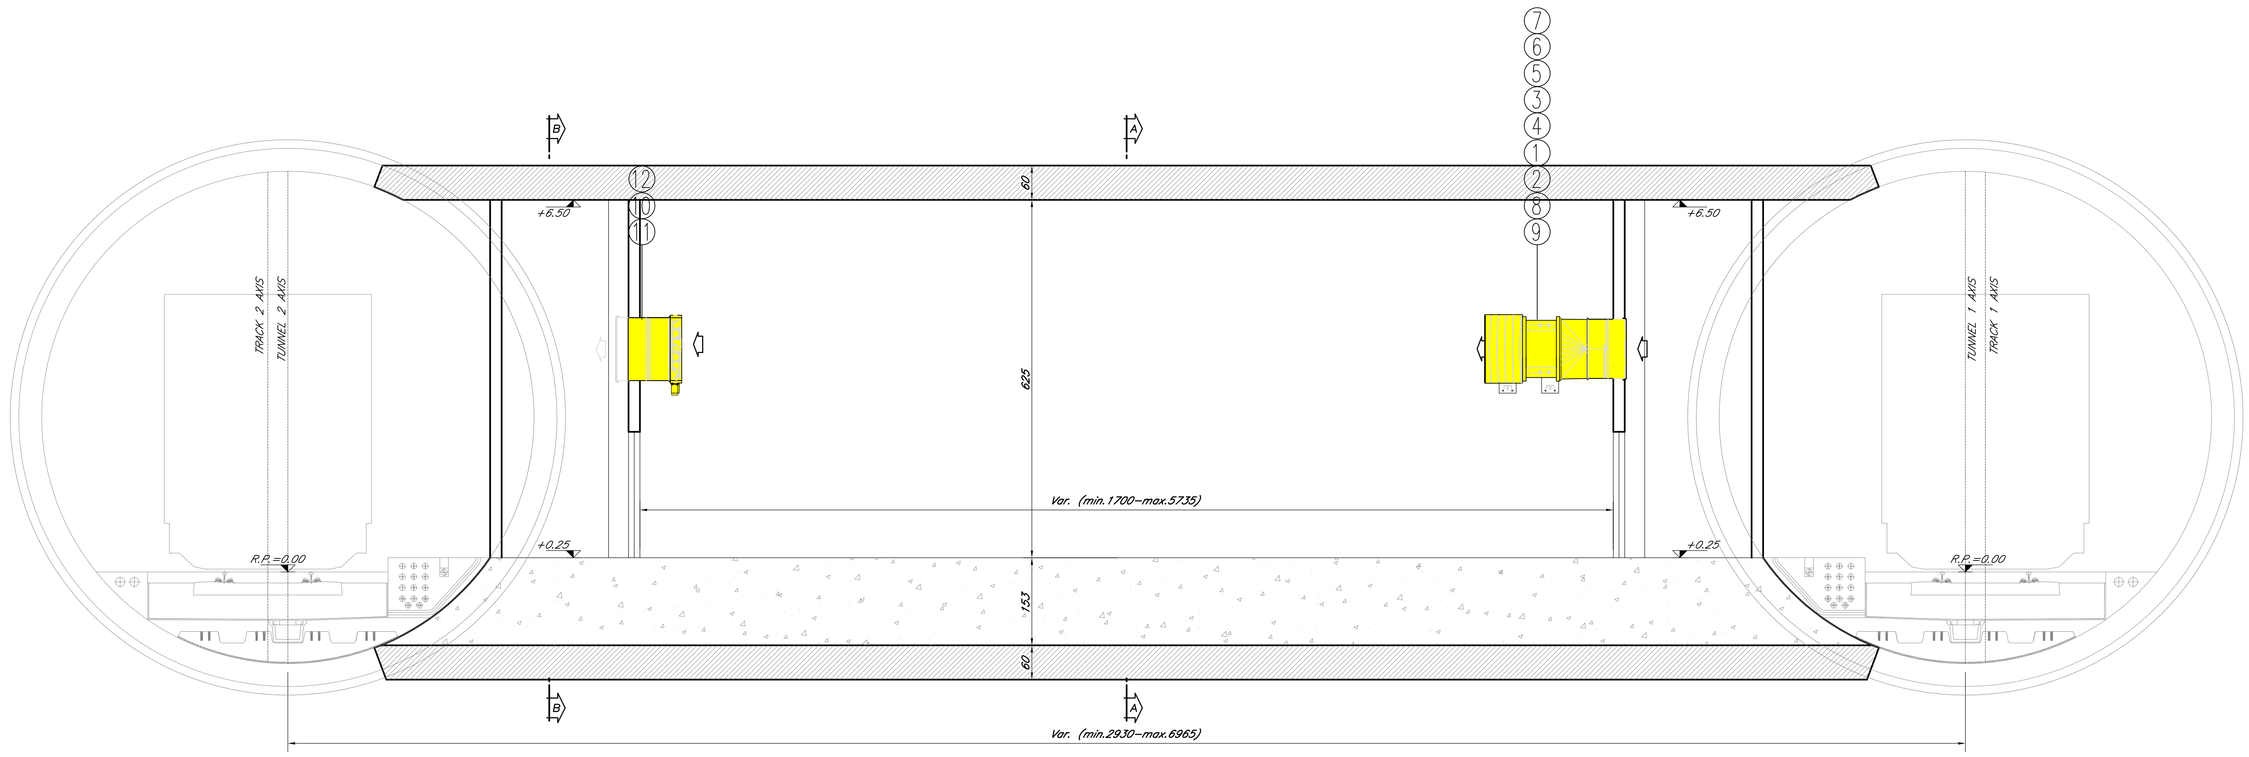

SECTION C–C scala 1:50

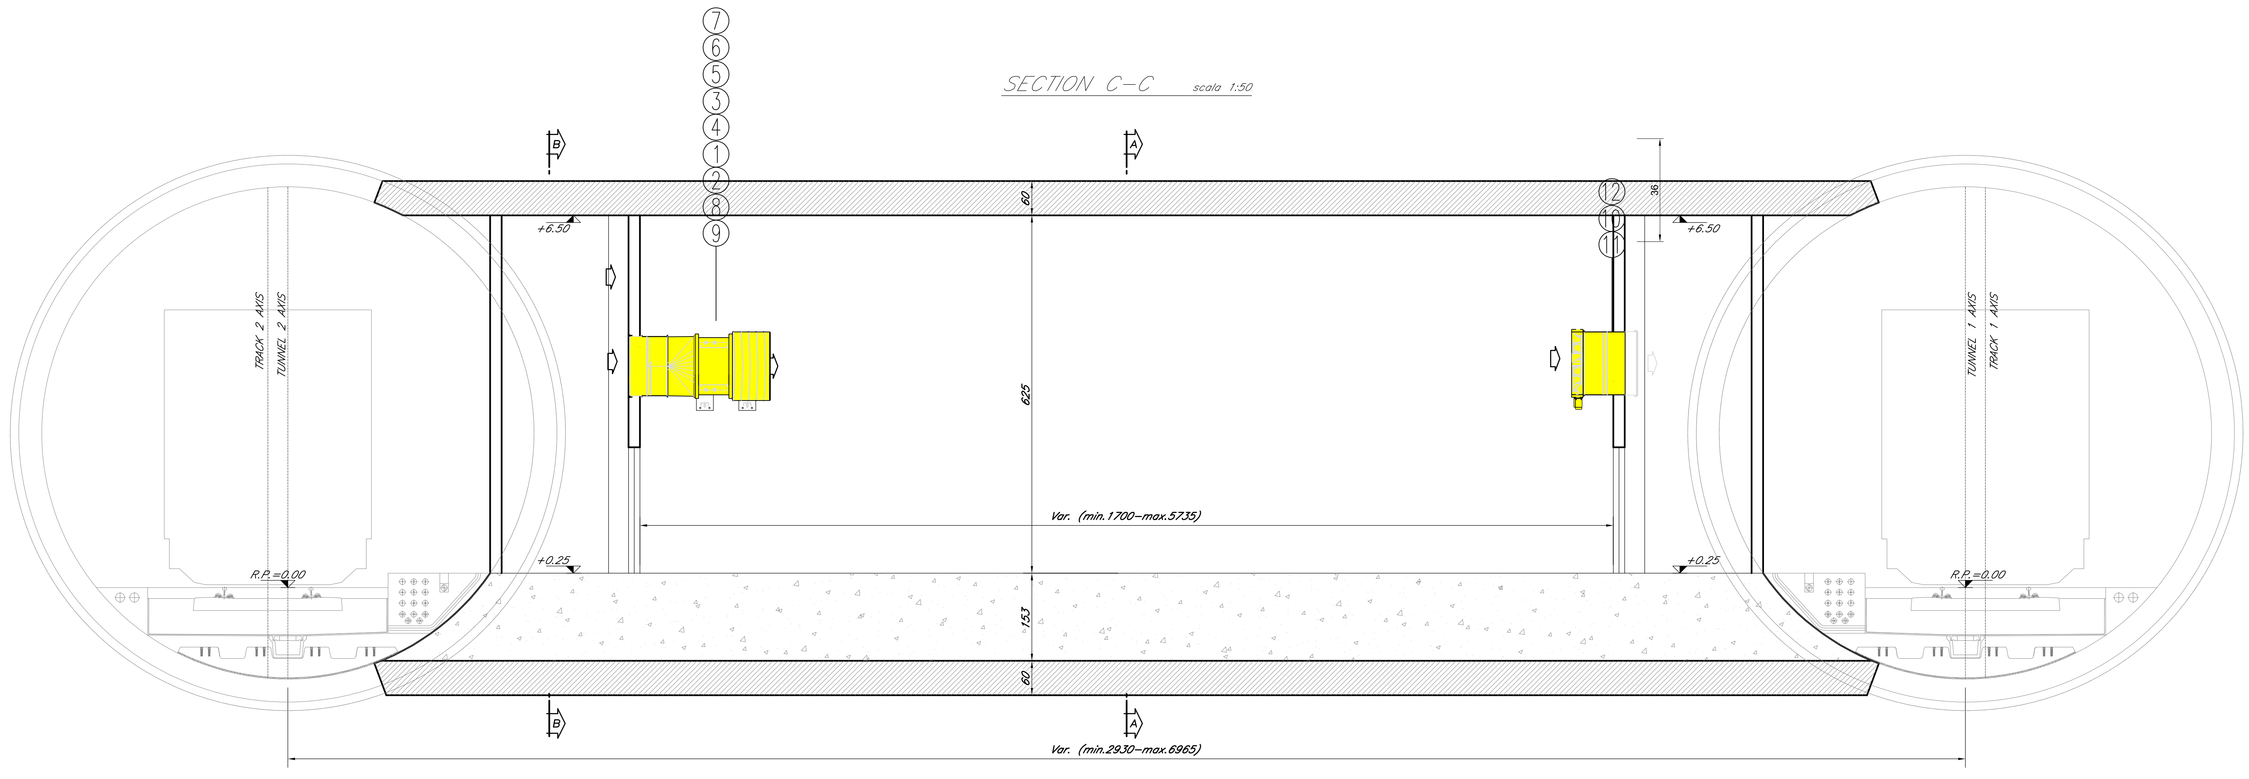

GENERAL PLAN / PLANUL GENERAL

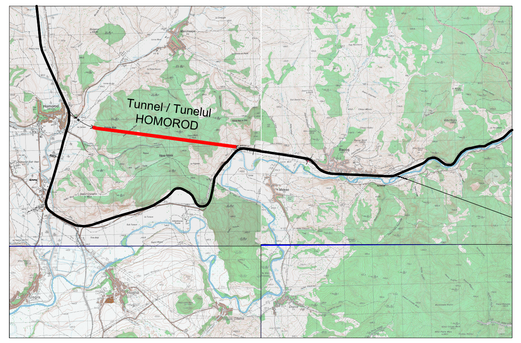

LEGEND/LEGENDA

1 – JET FAN/VENTILATOARE Q=10,6 mc/s – P.M.=7,5 kW
2 – PROTECTION NETWORK FAN/VENTILATOR SECURITATE RETEA
3 – JOINT CIRCULAR–RECTANGULAR IN STEEL PLATE MIXT CIRCULAR–RECTANGULAR IN PLACA DE OTEL
4 – FLEXIBLE COUPLING FLANGE/FLEXIBILE CUPLARE FLANSE
5 – GALVANIZED STEEL FIRE DAMPER Dim.1000x1000mm AMORTIZOR FOC IN GALVANIZAT OTEL Dim.1000x1000mm
6 – GRID IN STEEL GALVANIZED Dim.1000x1000mm GRID IN OTEL GALVANIZAT Dim.1000x1000mm
7 – GALVANIZED STEEL MUFFLER SILENCER IN GALVANIZAT OTEL
8 – SUPPORT ANTIVIBRATION WITH SPRING HELICAL SPRIJIN SILENT DE PRIMAVARA ELICOIDALE
9 – ANCHORAGE PLATE IN GALVANIZED STEEL Spess.10mm PLACA DE ANCORARE IN OTEL GALVANIZAT Spess.10mm
10– FIRE DAMPER IN GALVANIZED STEEL Dim.1000x700mm FOC AMORTIZOR IN OTEL GALVANIZAT Dim.1000x700mm
11– MOTORIZED CONTROL DAMPER IN GALVANIZED STEEL AMORTIZOR DE CONTROL MOTORIZAT Dim.1000x700mm
12– GRID IN STEEL GALVANIZED/GRID IN OTEL GALVANIZAT Dim.1000x700mm
22– ELECTRIC LOCK/ELECTRIC BLOCAREA
23– DOOR STATUS SENSOR/SENZOR DE STARE USI
24– AGREEMENT EXIT SIGNS/SEMNEAZA UN ACORD DE IESRE

NOTE/NOTE:
THE DIMENSIONS ARE EXPRESSED IN CENTIMETERS/DIMENSIUNILE SUNT IN CENTIMETRI

D					
C					
B					
A					
Indice Index	Data Date	Modificare Modification/Revision	Proiectant Designer	Aprobat Consultant Approved Consultant	Aprobat CFR Approved CFR

GUVERNUL ROMANIEI
ROMANIAN GOVERNMENT

PROIECT FINANŢAT DE UNIUNEA EUROPEANĂ
EUROPEAN UNION FINANCED PROJECT

C.N.C.F. "C.F.R." - S.A.

CLIENT / CLIENT

ITALFERR GRUPPO FERROVIE DELLO STATO Joint Venture Anador
Scott Wilson
OBERMEYER PLANEN + BERATEN GmbH
TECNIC Consulting Engineers

CONSULTANT / CONSULTANT

			Data Date	Semnătură Signature
Aprobat Approved	Şef proiect Project manager	R. Liuzza		
Aprobat Approved	Coordonator Secţiune 1 Section 1 Coordinator	C. Gambelli		
Verificat Checked	Tunel Expert Tunnel Expert	C. Gambelli		
Întocmit Elaborated	Proiectant Designer	P. Amodio		

SUBCONSULTANT / SUBCONSULTANT

Aprobat Approved	Responsabil Subconsultant Subconsultant Responsible			
Întocmit Elaborated	Proiectant Designer			

Reabilitarea liniei de cale ferata Braşov - Simeria, parte componentă a coridorului IV Pan European, pentru circulaţia trenurilor cu viteza maximă de 160 km/h. Secţiune 1 Brasov - Sighisoara

Rehabilitation of the railway line Braşov - Simeria, component Part of the IV Pan-European Corridor, for the trains circulation with maximum speed of 160 km/h. Section 1 Brasov - Sighisoara

Proiect/Project
2004/RO/16/P/PA/003

Faza / Phase:
P.Th. / T.D.

Denumire desen / Drawing Title : **TUNNEL/TUNELUL HOMOROD**
NATURAL TUNNEL/TUNELUL NATURAL
Ventilation system/Sistem de ventilaţie
Pressurization system-Cross section/Sistemul de presurizare-Sectiuni transversale

Codificare / Codification System

Scara / Scale	LOT	Nr. / No
1:50		

E A 5 1 | 0 1 | C | 1 2 | L X | T S | 2 0 | 6 | 1 | 0 0 2 | 0