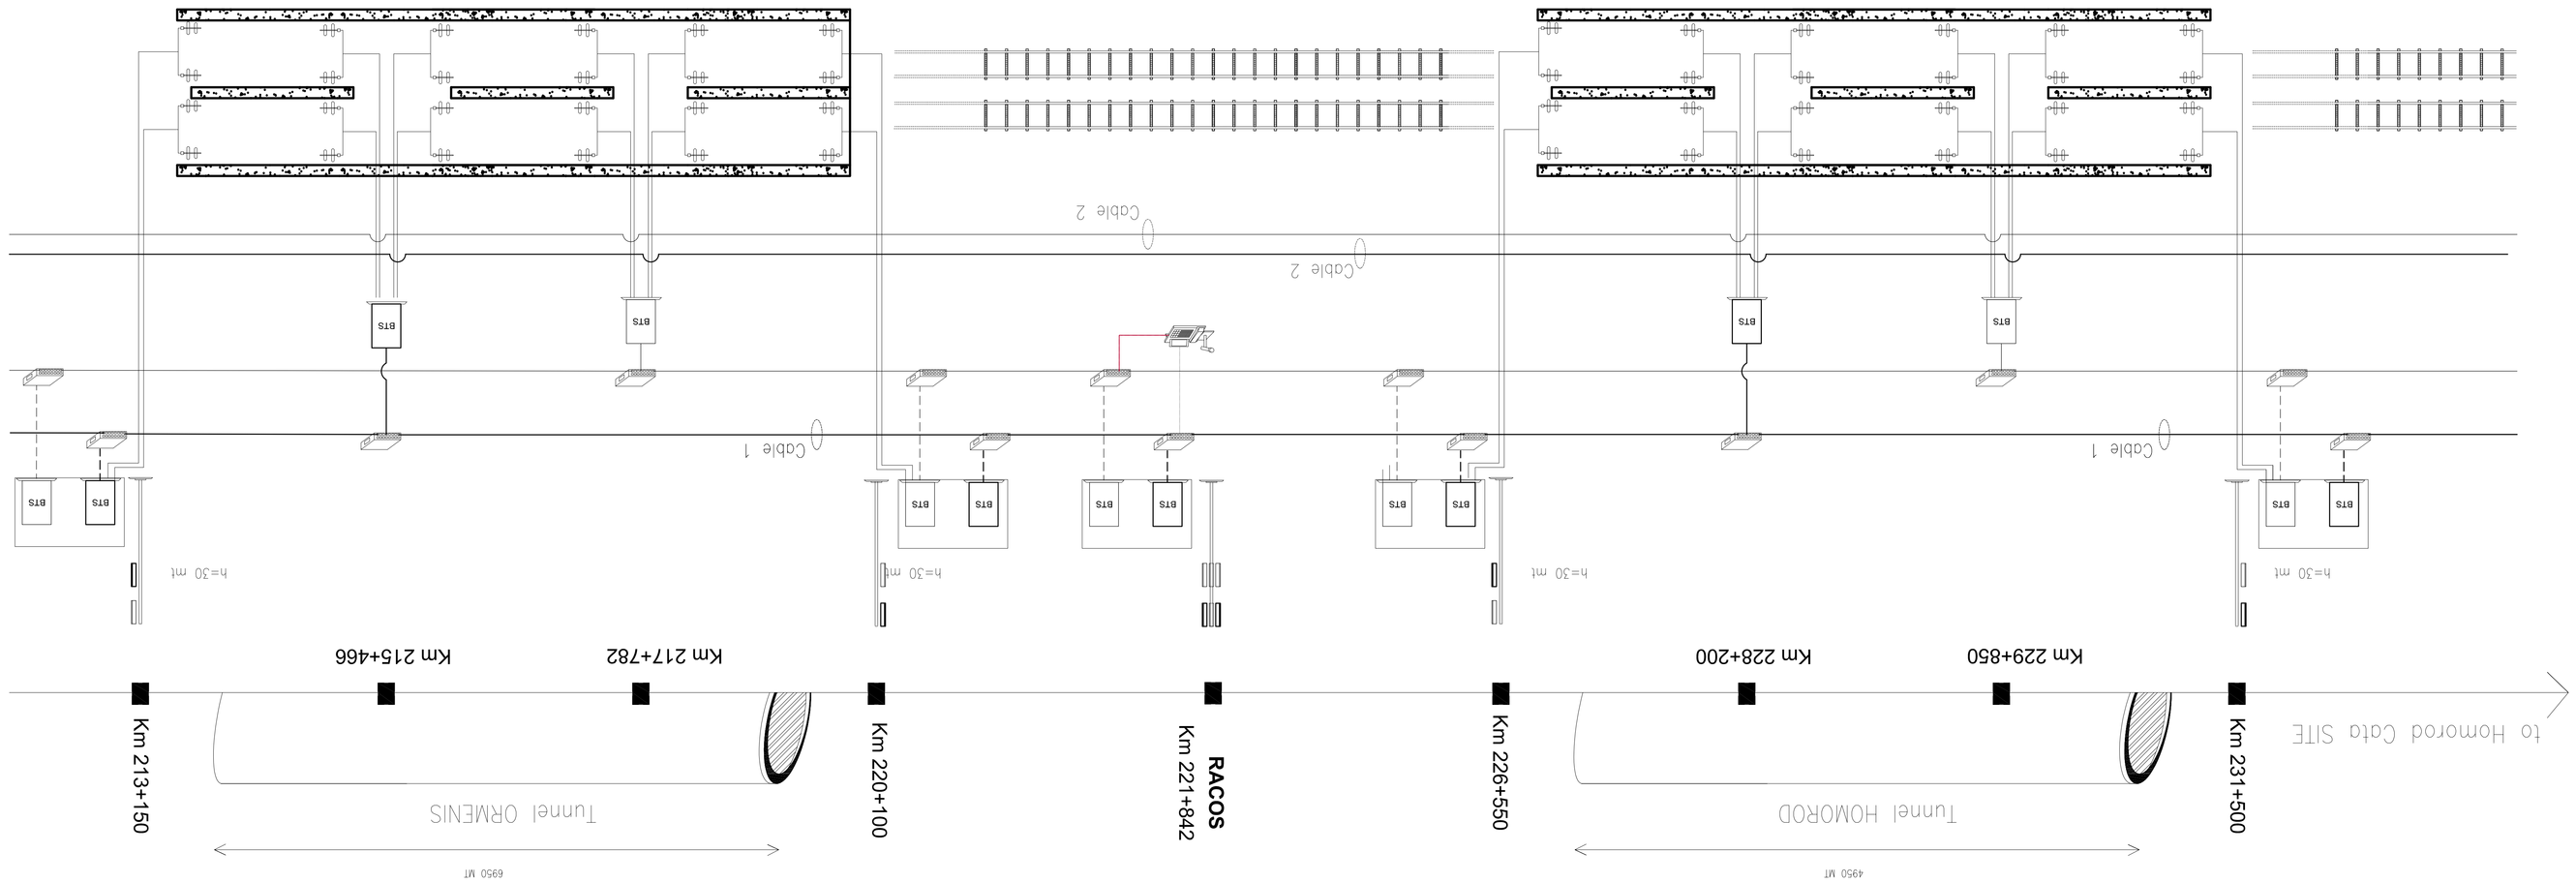

LEGEND

Router	Terminal Controller Survey Vehicle	Mcf Multimedia Center	LAN Local Area Network
Cable	Phased Array System	BTS Base Transceiver Station	WSC Water Watching Center
Cable Six Convoy	Panel Antenna	BSC Base Station Controller	SWS Short Wavelength Service
		BTE Equipment Identification Register	VWS Voice Wavelength Service
		VLR Visitor Location Register	TMS Transport Network Management System
		OC Optical Cable	TCU Transcoding Unit
		OMS Voice Mail Service	SSN Synchronous Digital Hierarchy
		HLR Home Location Register	OMC Operation Maintenance Center
		OCR Optical Cable Repeater	OMC-R Operation Maintenance Center-Radio
		RDN Integrated Services Digital Network	OMC-S Operation Maintenance Center-Services
			PLMN Public Land Mobile Network

Index Index	Data Date	Modificare Modification/Revision	Proiectant Designer	Aprobat Consultant Approved Consultant	Aprobat CFR Approved CFR
D					
C					
B					
A					

GUVERNUL ROMANIEI
ROMANIAN GOVERNMENT

PROIECT FINANȚAT DE UNIUNEA EUROPEANĂ
EUROPEAN UNION FINANCED PROJECT

C.N.C.F. "C.F.R." - S.A.

CLIENT / CLIENT

CFR

SUPRO FRANCHE SOLID STATO
Joint Venture leader

Thales Group

Scott Wilson

OBERMEYER
PLANEN + BERATEN GMBH

TECNIC
Consulting Engineers

CONSULTANT / CONSULTANT

Aprobat Approved	Şef proiect Project manager	R. Lluzza		
Aprobat Approved	Coordonator Secțiune 1 Section 1 Coordinator	C. Gambelli		
Verificat Checked	Tunel Expert Tunnel Expert	C. Gambelli		
Întocmit Elaborated	Proiectant Designer	P. Amodio		

SUBCONSULTANT / SUBCONSULTANT

Aprobat Approved	Responsabil Subconsultant Subconsultant Responsible		
Întocmit Elaborated	Proiectant Designer		

Serviciul Juridic
Legal Service

Semnătura
Signature

Data
Date

Reabilitarea liniei de cale ferată Bârgău - Simeria, parte componentă a coridorului IV Pan European, pentru circulație tranzitor cu viteza maximă de 160 km/h.
Secțiunea 1 Bârgău - Sighișoara

Rehabilitation of the railway line Bârgău - Simeria, component Part of the IV Pan-European Corridor, for the trains circulation with maximum speed of 160 km/h.
Section 1 Bârgău - Sighișoara

Proiect/Project
2004/RO/16/P/PA/003

Faza / Phase:
P.Th. / T.D.

Denumire desen / Drawing Title : TUNNEL/TUNELUL HOMOROD

GENERAL DOCUMENT/DOCUMENTE GENERALE

Radiocommunication systems/Sisteme radio

Radio system GSM-R Equipment available Utilaje/Sistemul de radio GSM-R Echipamente disponibile descentat

Codificare / Codification System	Scara / Scale	LOT	Nr. / No

E A 5 1 | 0 1 | C | 1 2 | L X | T S | 2 0 | 5 | 4 | 0 1 2 | 0