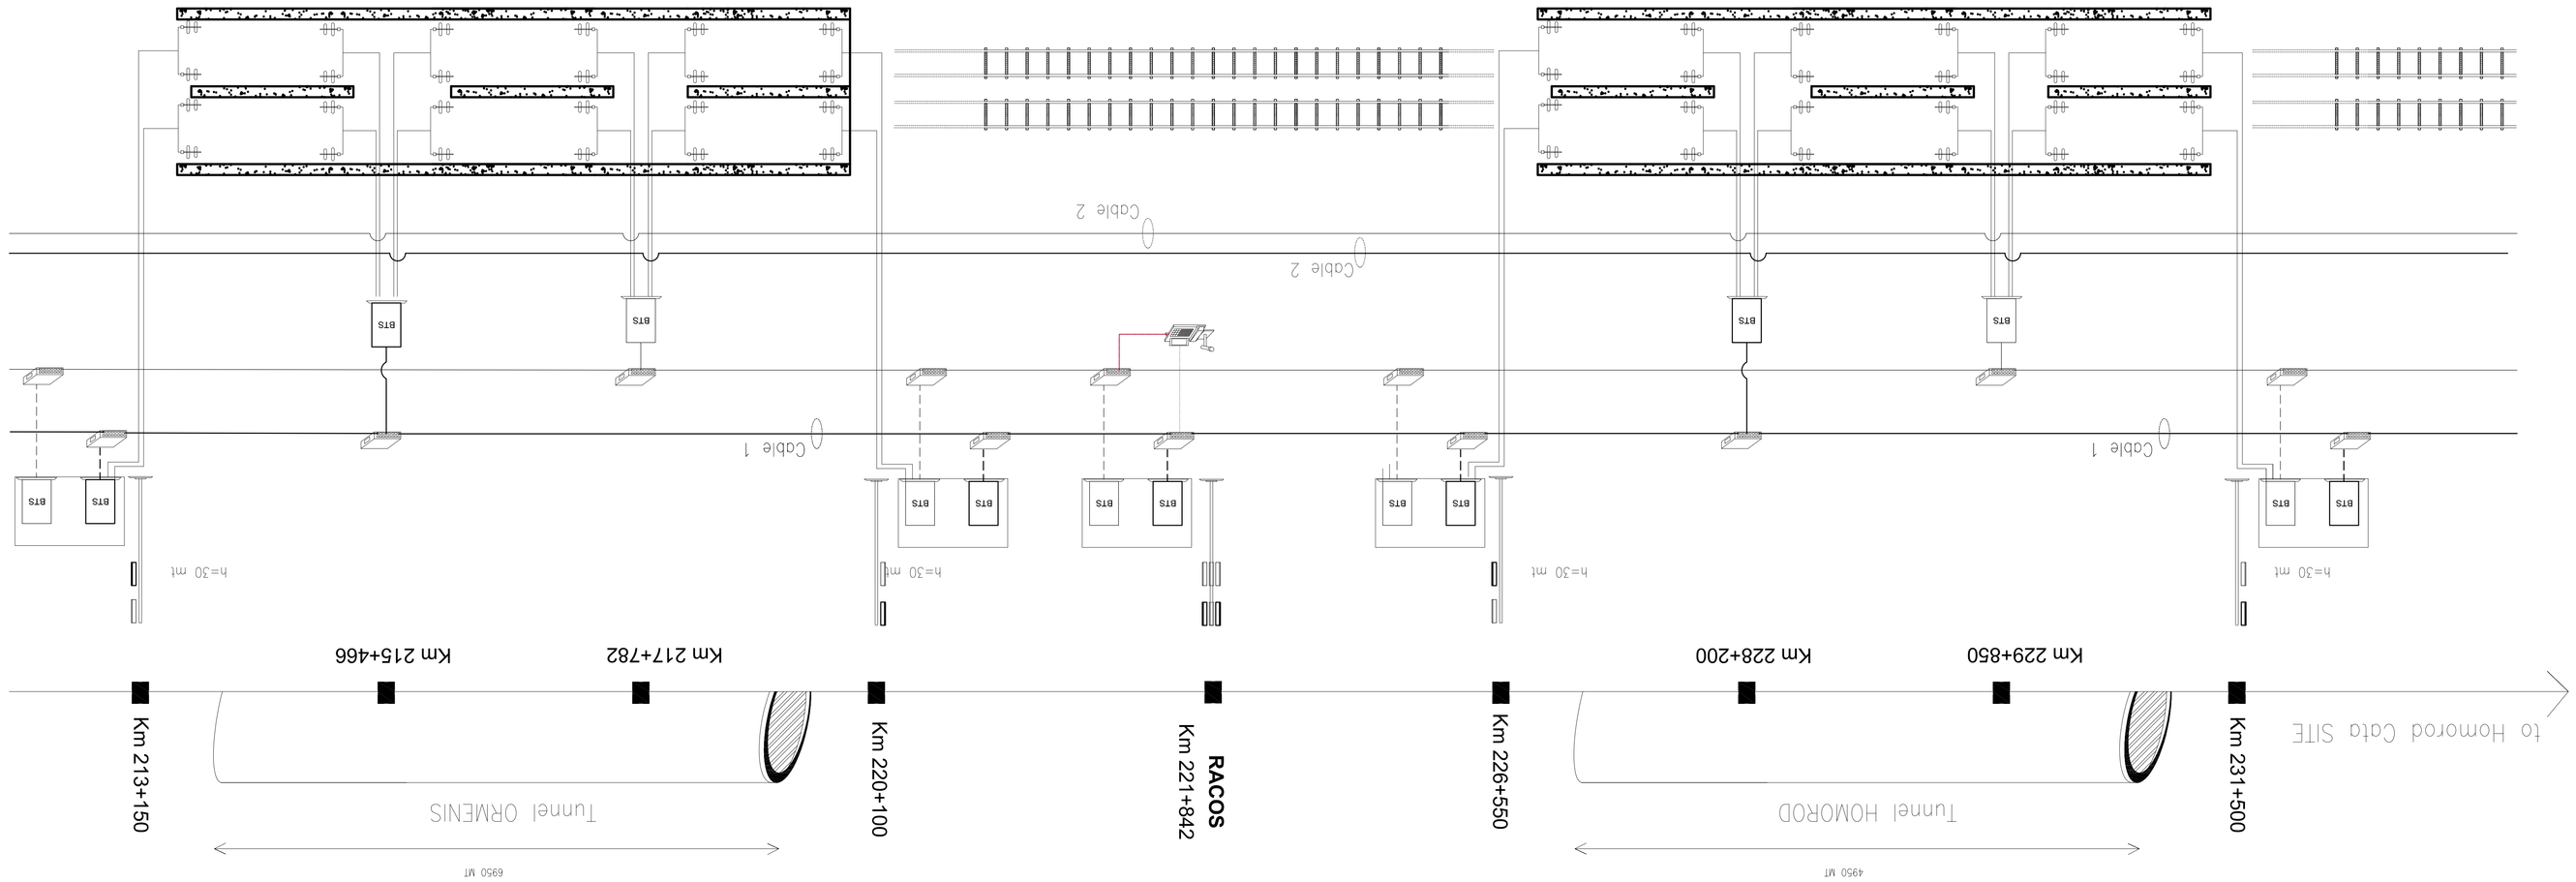

LEGEND

Router	Terminal Controller Survey Vehicle	Multidirection Center	LAN Local Area Network
Cable	Phased Array System	Base Transceiver Station	Base Station Controller
Optical Fiber Cable	Panel Antenna	Integrated Services Digital Network	Public Land Mobile Network

MC	Multidirection Center	LAN	Local Area Network
BTS	Base Transceiver Station	WC	Work Watching Center
BSC	Base Station Controller	DID	Short Message Device
CE	Equipment Identification Register	VLR	Visitor Location Register
OC	Optical Cable	DID	Voice Mail Device
OCF	Optical Cable Register	OMC-R	Operation Maintenance Center-Radio
HLR	Home Location Register	OMC-S	Operation Maintenance Center-Services
ISDN	Integrated Services Digital Network	PLMN	Public Land Mobile Network

OMC	Operation Maintenance Center	TCU	Transcoding Unit
TMS	Transport Network Management System	SDH	Synchronous Digital Hierarchy

Index Index	Data Date	Modificare Modification/Revision	Proiectant Designer	Aprobat Consultant Approved Consultant	Aprobat CFR Approved CFR
D					
C					
B					
A					

GUVERNUL ROMANIEI
ROMANIAN GOVERNMENT

PROIECT FINANTAT DE UNIUNEA EUROPEANA
EUROPEAN UNION FINANCED PROJECT

CLIENT / CLIENT

C.N.C.F. "C.F.R." - S.A.

CFR

SUPPORTING RAILWAYS
Joint Venture leader

OBERMEYER
RAMEN + BEATEN GMBH

TECNIC
Consulting Engineers

CONSULTANT / CONSULTANT

Aprobat Approved	Şef proiect Project manager	R. Luzza		
Aprobat Approved	Coordonator Secțiune 1 Section 1 Coordinator	C. Gambelli		
Verificat Checked	Tunel Expert Tunnel Expert	C. Gambelli		
Întocmit Elaborated	Proiectant Designer	P. Amodio		

SUBCONSULTANT / SUBCONSULTANT

Aprobat Approved	Responsabil Subconsultant Subconsultant Responsible		
Întocmit Elaborated	Proiectant Designer		

Reabilitarea liniei de cale ferată Brașov - Simeria, parte componentă a coridorului IV Pan European, pentru circulație tranzitor cu viteza maximă de 160 km/h.
Secțiuna 1 Brașov - Sighișoara
Rehabilitation of the railway line Brașov - Simeria, component Part of the IV Pan-European Corridor, for the trains circulation with maximum speed of 160 km/h.
Section 1 Brașov - Sighișoara

Proiect/Project
2004/RO/16/P/PA/003

Faza / Phase:
P.Th. / T.D.

Denumire desen / Drawing Title : TUNNEL/TUNELUL ORMENIS
GENERAL DOCUMENT/DOCUMENTE GENERALE
Radiocommunication systems/Sisteme radio
Radio system GSM-R Equipment available Utilaje/Sistemul de radio GSM-R Echipamente disponibile oferte

Codificare / Codification System	Scara / Scale	LOT	Nr. / No
E A 5 1 0 1 C 1 0 L X T S 1 0 0 4 0 1 2			0