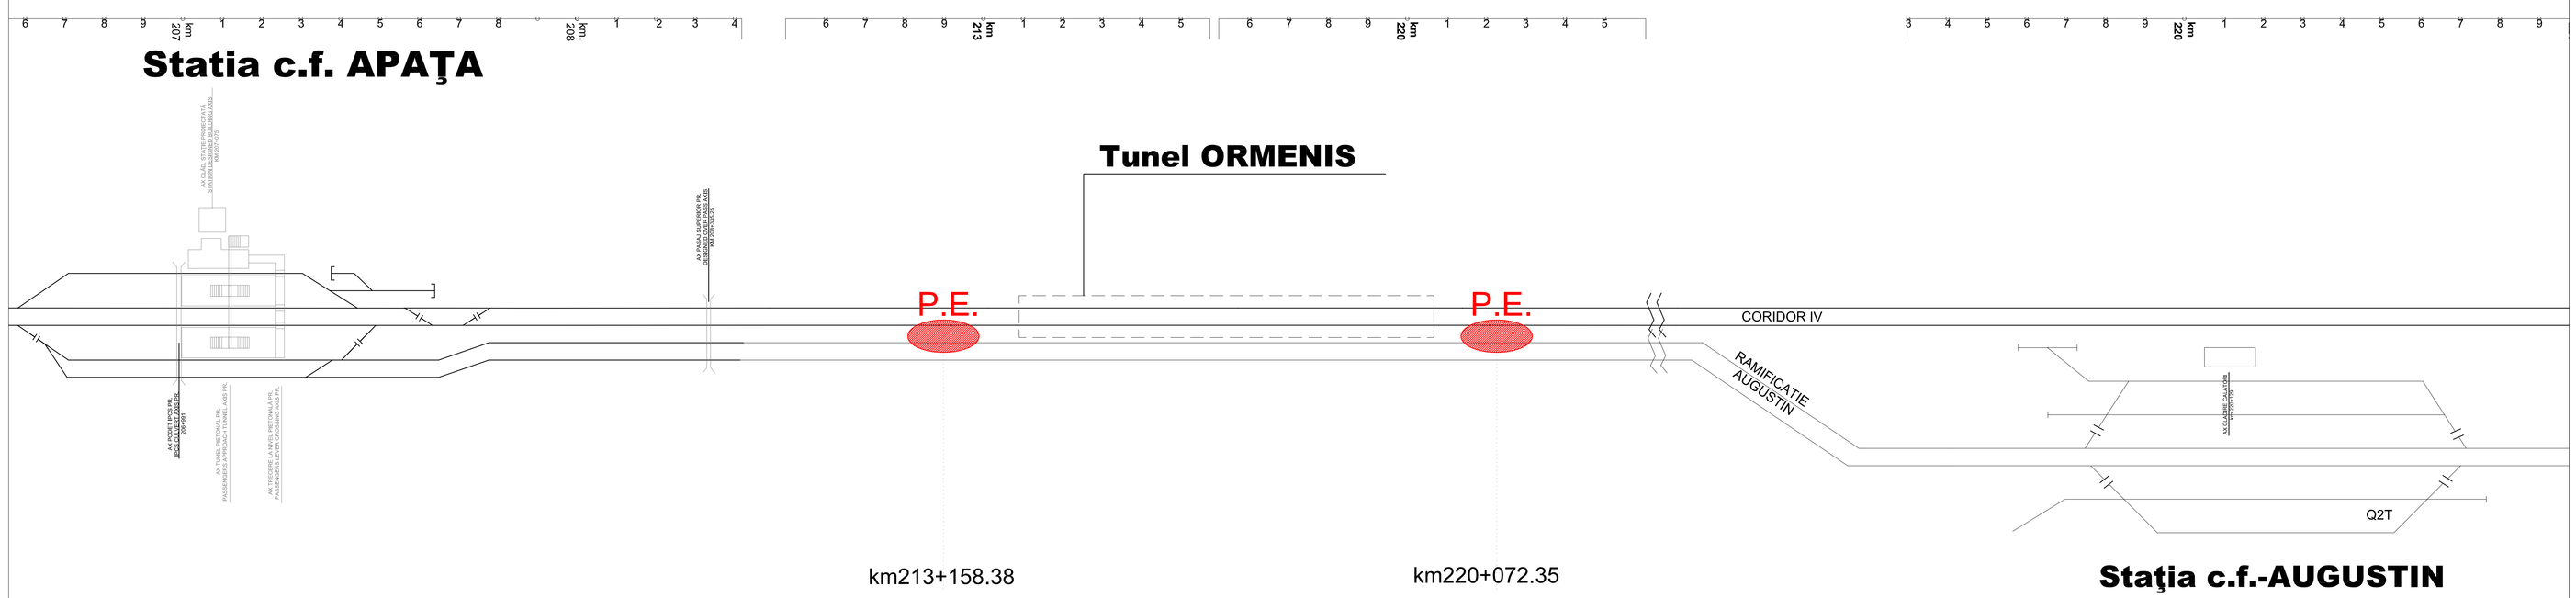

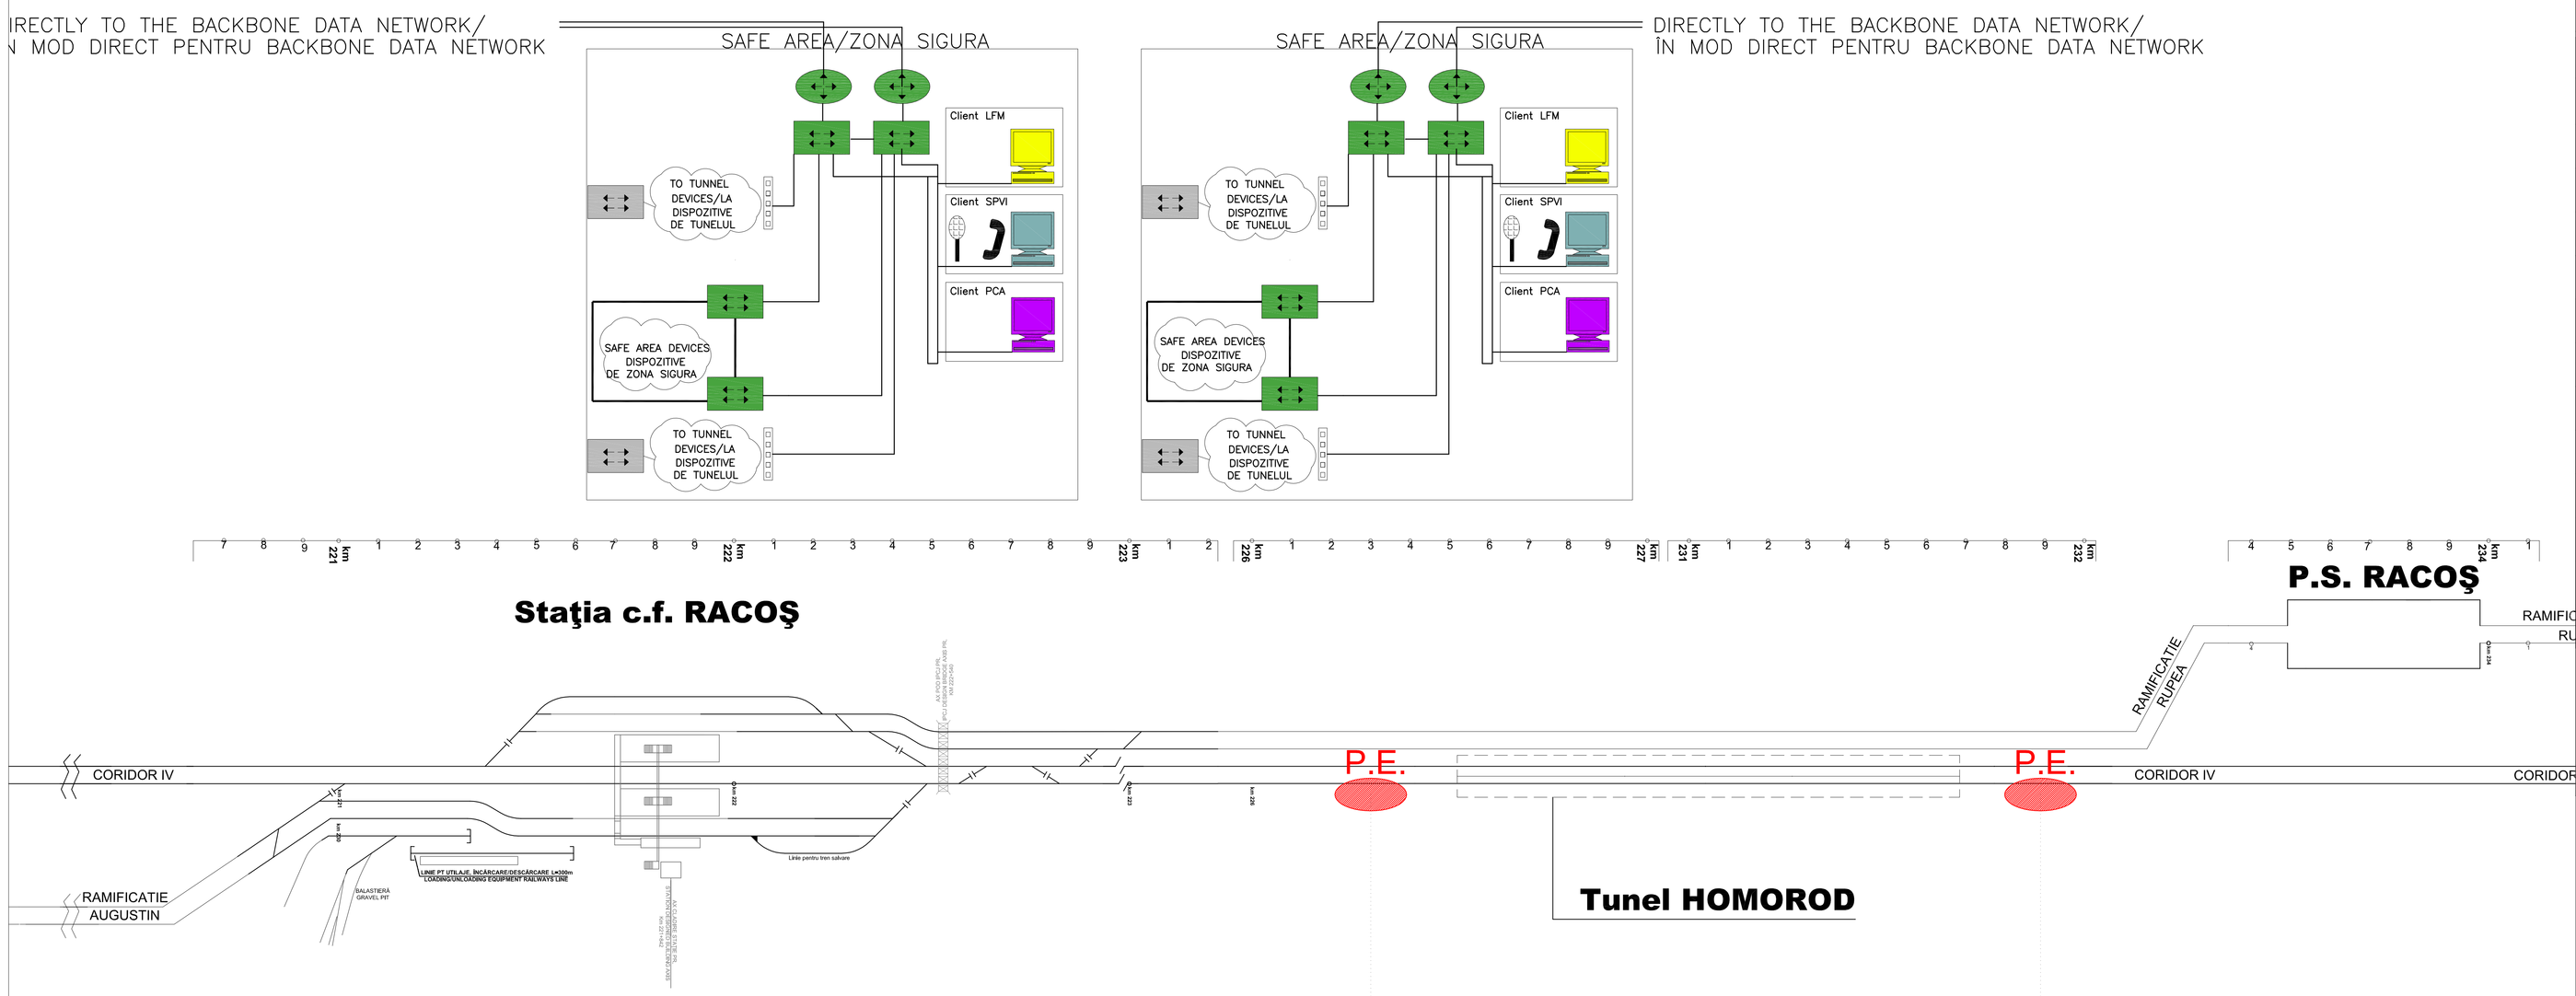

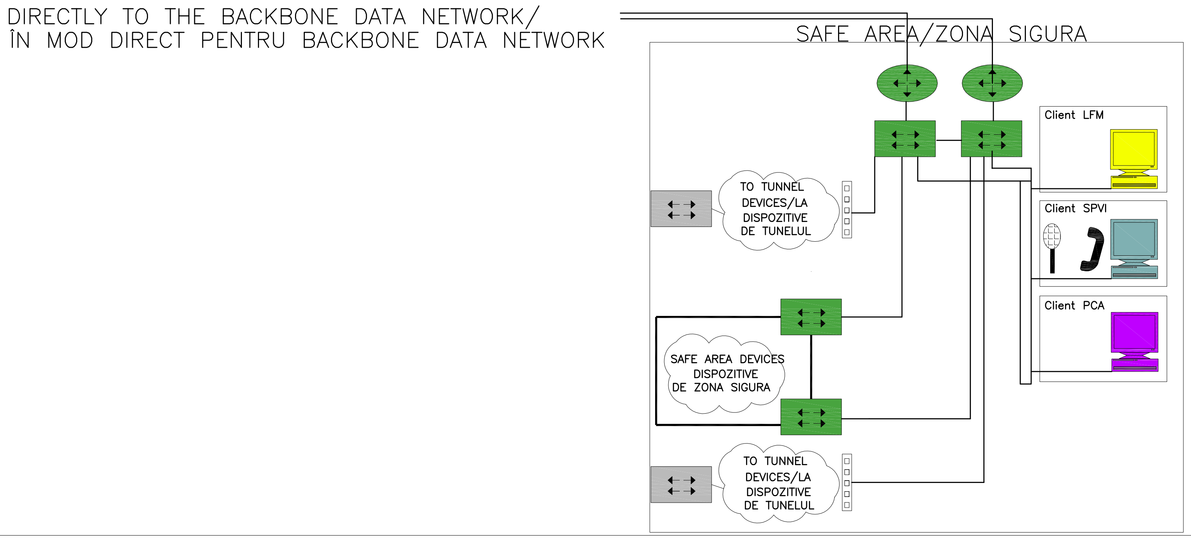

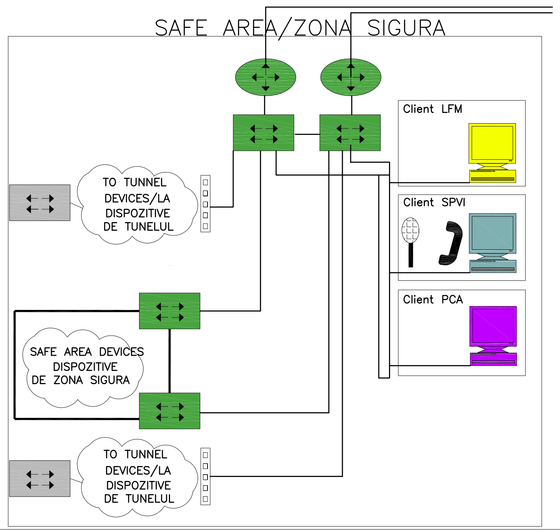

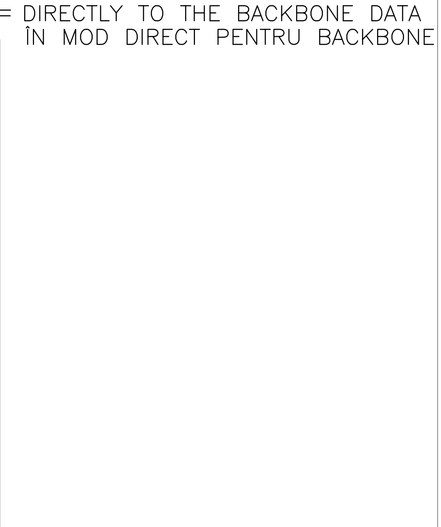

GENERAL PLAN / PLANUL GENERAL

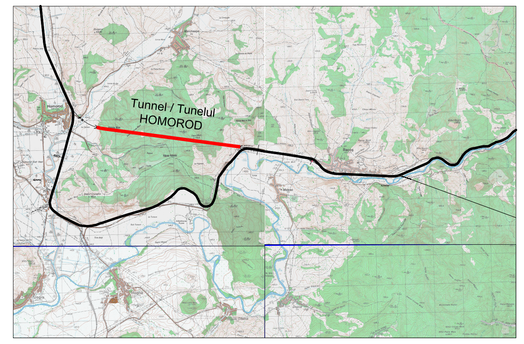

GENERAL NOTES/NOTE GENERALE

LEGEND/LEGENDA :

- P.E. — Safe area/Zona sigura
- Router IP/MPLS
- Switch
- Client LFM
- Client SPVI
- Client PCA
- Telephone console/Telefon consola
- Sound system console/Sistem de sunet consol?
- ODF
- Single mode optical fiber/Un singur mod de fibra optica
- Cable/Cablu UTP CAT.6
- Swirch for field equipment / Switch pentru domeniul echipamentelor

Indice / Index	Data / Date	Modificare / Modification/Revision	Proiectant / Designer	Aprobat Consultant / Approved Consultant	Aprobat CFR / Approved CFR
D					
C					
B					
A					

GUVERNUL ROMANIEI / ROMANIAN GOVERNMENT

PROIECT FINANŢAT DE UNIUNEA EUROPEANĂ / EUROPEAN UNION FINANCED PROJECT

C.N.C.F. "C.F.R." - S.A.

CLIENT / CLIENT

ITALFERR GRUPPO FERROVIE DELLO STATO Joint Venture leader — Scott Wilson — OBERMEYER PLANEN + BERATEN GmbH — TECNIC Consulting Engineers

CONSULTANT / CONSULTANT

			Data / Date	Semnătură / Signature
Aprobat / Approved	Şef proiect / Project manager	R. Liuzza		
Aprobat / Approved	Coordonator Secţiune 1 / Section 1 Coordinator	C. Gambelli		
Verificat / Checked	Tunel Expert / Tunnel Expert	C. Gambelli		
Întocmit / Elaborated	Proiectant / Designer	P. Amodio		

SUBCONSULTANT / SUBCONSULTANT

Aprobat / Approved	Responsabil Subconsultant / Subconsultant Responsible			
Întocmit / Elaborated	Proiectant / Designer			

Reabilitarea liniei de cale ferata Braşov - Simeria, parte componentă a coridorului IV Pan European, pentru circulaţia trenurilor cu viteza maximă de 160 km/h. Secţiune 1 Brasov - Sighisoara

Rehabilitation of the railway line Braşov - Simeria, component Part of the IV Pan-European Corridor, for the trains circulation with maximum speed of 160 km/h. Section 1 Brasov - Sighisoara

Proiect/Project 2004/RO/16/P/PA/003

Faza / Phase: P.Th. / T.D.

Denumire desen / Drawing Title : **TUNNEL/TUNELUL ORMENIS**

GENERAL DOCUMENT/DOCUMENTE GENERALE

Radiocommunication systems/Sisteme radio

Supervision system: System Configuration/Sisteme de supraveghere: Configuraţia de sistemul

Codificare / Codification System	Scara / Scale	LOT	Nr. / No
EA51 01 C 10 LX TS 00 0 4	-		0150