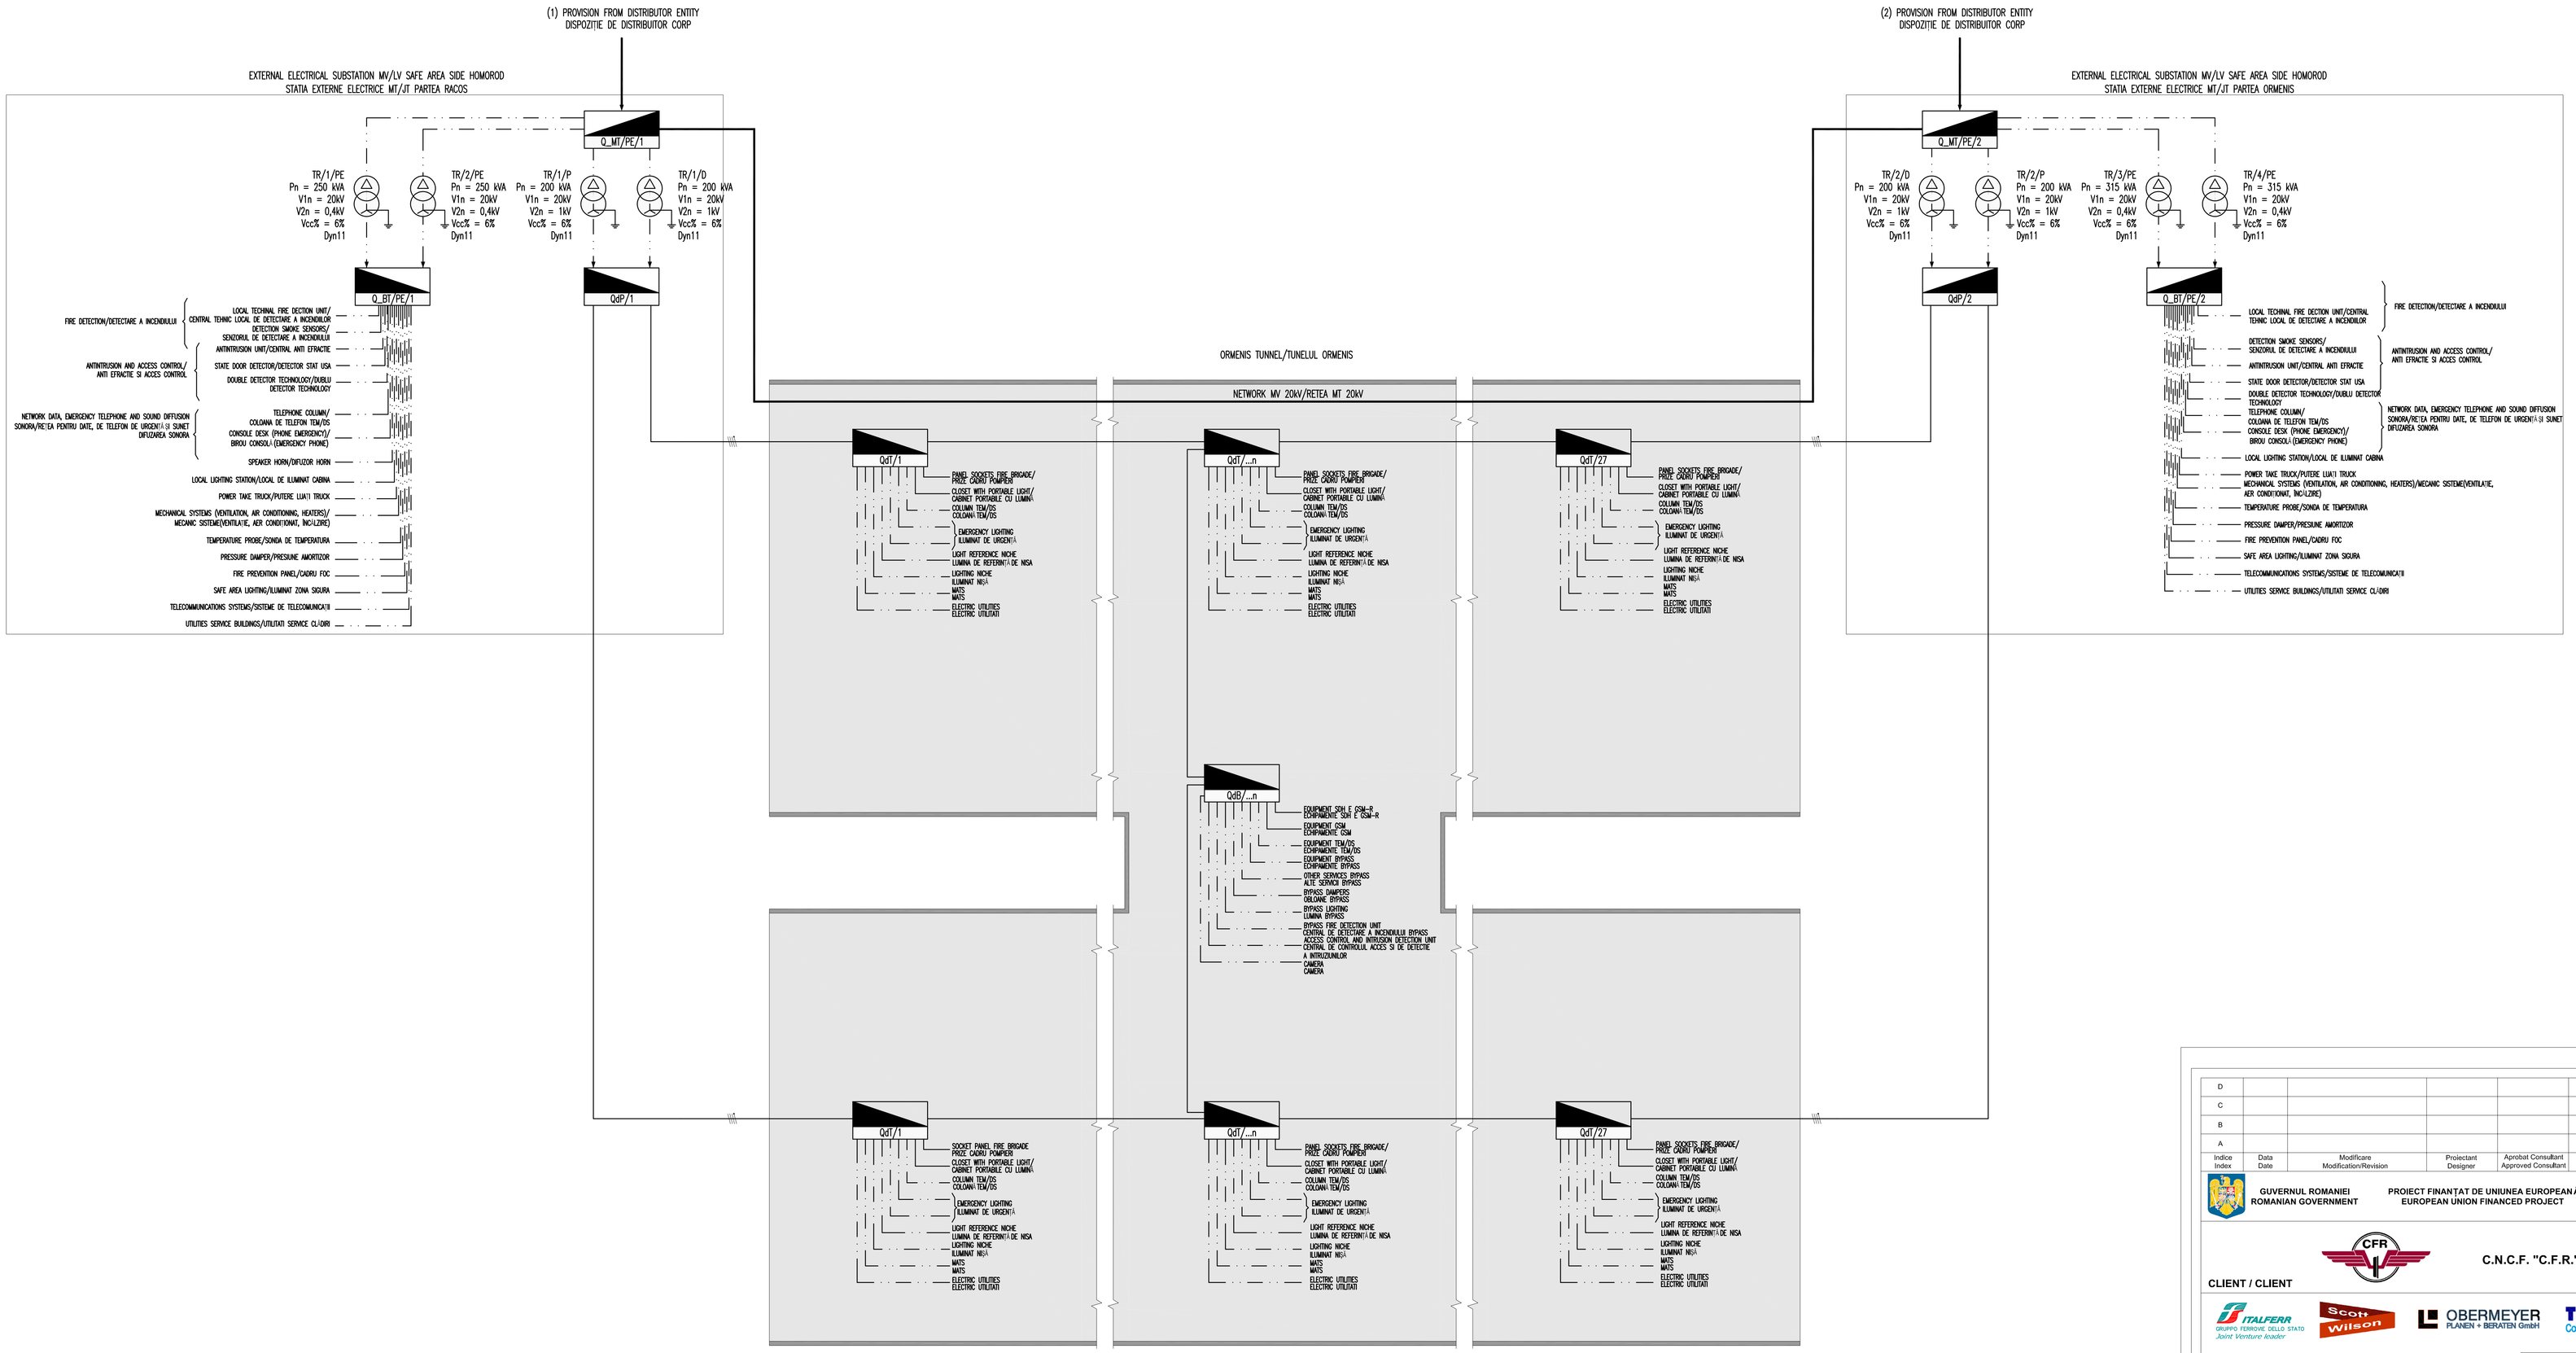

DESIGNATION PANELS LEGEND
LEGEND DESEMNAREA PANOURI

Q_MT	MEDIUM VOLTAGE PANEL/CADRU DE MEDIE TENSIUNE
Q_BT	PANEL LOW VOLTAGE SAFE AREA/CADRU DE JOASA TENSIUNE ZONA SIGURA
QdP	SAFE AREA PANEL/CADRU DE ZONA SIGURA
QdT	NET PANEL 1000V OF TRAFFICKING/CADRU DE RETEA 1000V A TRAFICULUI
QdB	BYPASS NET PANEL 400V/CADRU DE RETEA 400V DE BYPASS

NETWORK LEGEND/LEGENDA RETEA

———	MEDIUM-VOLTAGE NETWORK (MT) 20KV/RETEA DE TENSIUNE MEDIE 20 KV
———	LOW-VOLTAGE NETWORK(BT) 1000 V/RETEA DE JOASA TENSIUNE 1000V
– – –	LOW-VOLTAGE NETWORK (BT1)/RETEA DE JOASA TENSIUNE 400÷230 V

Indice Index	Data Date	Modificare Modification/Revision	Proiectant Designer	Aprobat Consultant Approved Consultant	Aprobat CFR Approved CFR
D					
C					
B					
A					

GUVERNUL ROMANIEI
ROMANIAN GOVERNMENT

PROIECT FINANTAT DE UNIUNEA EUROPEANA
EUROPEAN UNION FINANCED PROJECT

C.N.C.F. "C.F.R." - S.A.

CLIENT / CLIENT

ITALFERR GRUPPO FERROVIE DELLO STATO Joint Venture leader
Scott Wilson
OBERMEYER PLANEN + BERATEN GmbH
TECNIC Consulting Engineers

CONSULTANT / CONSULTANT

			Data Date	Semnătură Signature
Aprobat Approved	Şef proiect Project manager	R. Liuzza		
Aprobat Approved	Coordonator Secţiune 1 Section 1 Coordinator	C. Gambelli		
Verificat Checked	Tunnil Expert Tunnel Expert	C. Gambelli		
Întocmit Elaborated	Proiectant Designer	P. Amodio		

SUBCONSULTANT / SUBCONSULTANT

Aprobat Approved	Responsabil Subconsultant Subconsultant Responsible			
Întocmit Elaborated	Proiectant Designer			

Reabilitarea liniei de cale ferata Braşov - Simeria, parte componentă a coridorului IV Pan European, pentru circulaţia trenurilor cu viteza maximă de 160 km/h.
Sectiune 1 Brasov - Sighisoara

Rehabilitation of the railway line Braşov - Simeria, component Part of the IV Pan-European Corridor, for the trains circulation with maximum speed of 160 km/h.
Section 1 Brasov - Sighisoara

Proiect/Project
2004/RO/16/P/PA/003

Faza / Phase: P.Th. / T.D.

Denumire desen / Drawing Title : **TUNNEL/TUNELUL ORMENIS**
GENERAL DOCUMENTS/DOCUMENTE GENERALE

Safety Tunnel Power Supply system /Sistem de alimentare de siguranţă a tunelul
Diagram LFM system/Diagrame Sistem LFM

Codificare / Codification System

Scara / Scale	LOT	Nr. / No
-		-

E A 5 1 | 0 1 | C | 1 0 | L X | T S | 1 0 | 0 | 6 | 0 0 1 | 0