EDIFICIO ASSISTENZA SANITARIA PIANTA PIANO TERRA – SCALA 1:25

MULTISPLIT CONDITIONER MADE BY/CONDITIONER SPLIT REALIZATE DE:
N. 1 OUTDOO3 UNIT/UNITATE EXTERNPf= 5,6 kW - Pt= 7,3 kW - Pel= 1,75 kW

INDOOR UNIT SPLIT/UNITATEA DE INTERIOR SPLIT
Pf= 1,69 kW - Pt= 2,02 kW

INDOOR UNIT SPLIT/UNITATEA DE INTERIOR SPLIT
Pf= 1,69 kW - Pt= 2,02 kW

INDOOR UNIT SPLIT/UNITATEA DE INTERIOR SPLIT
Pf= 2,03 kW - Pt= 2,91 kW

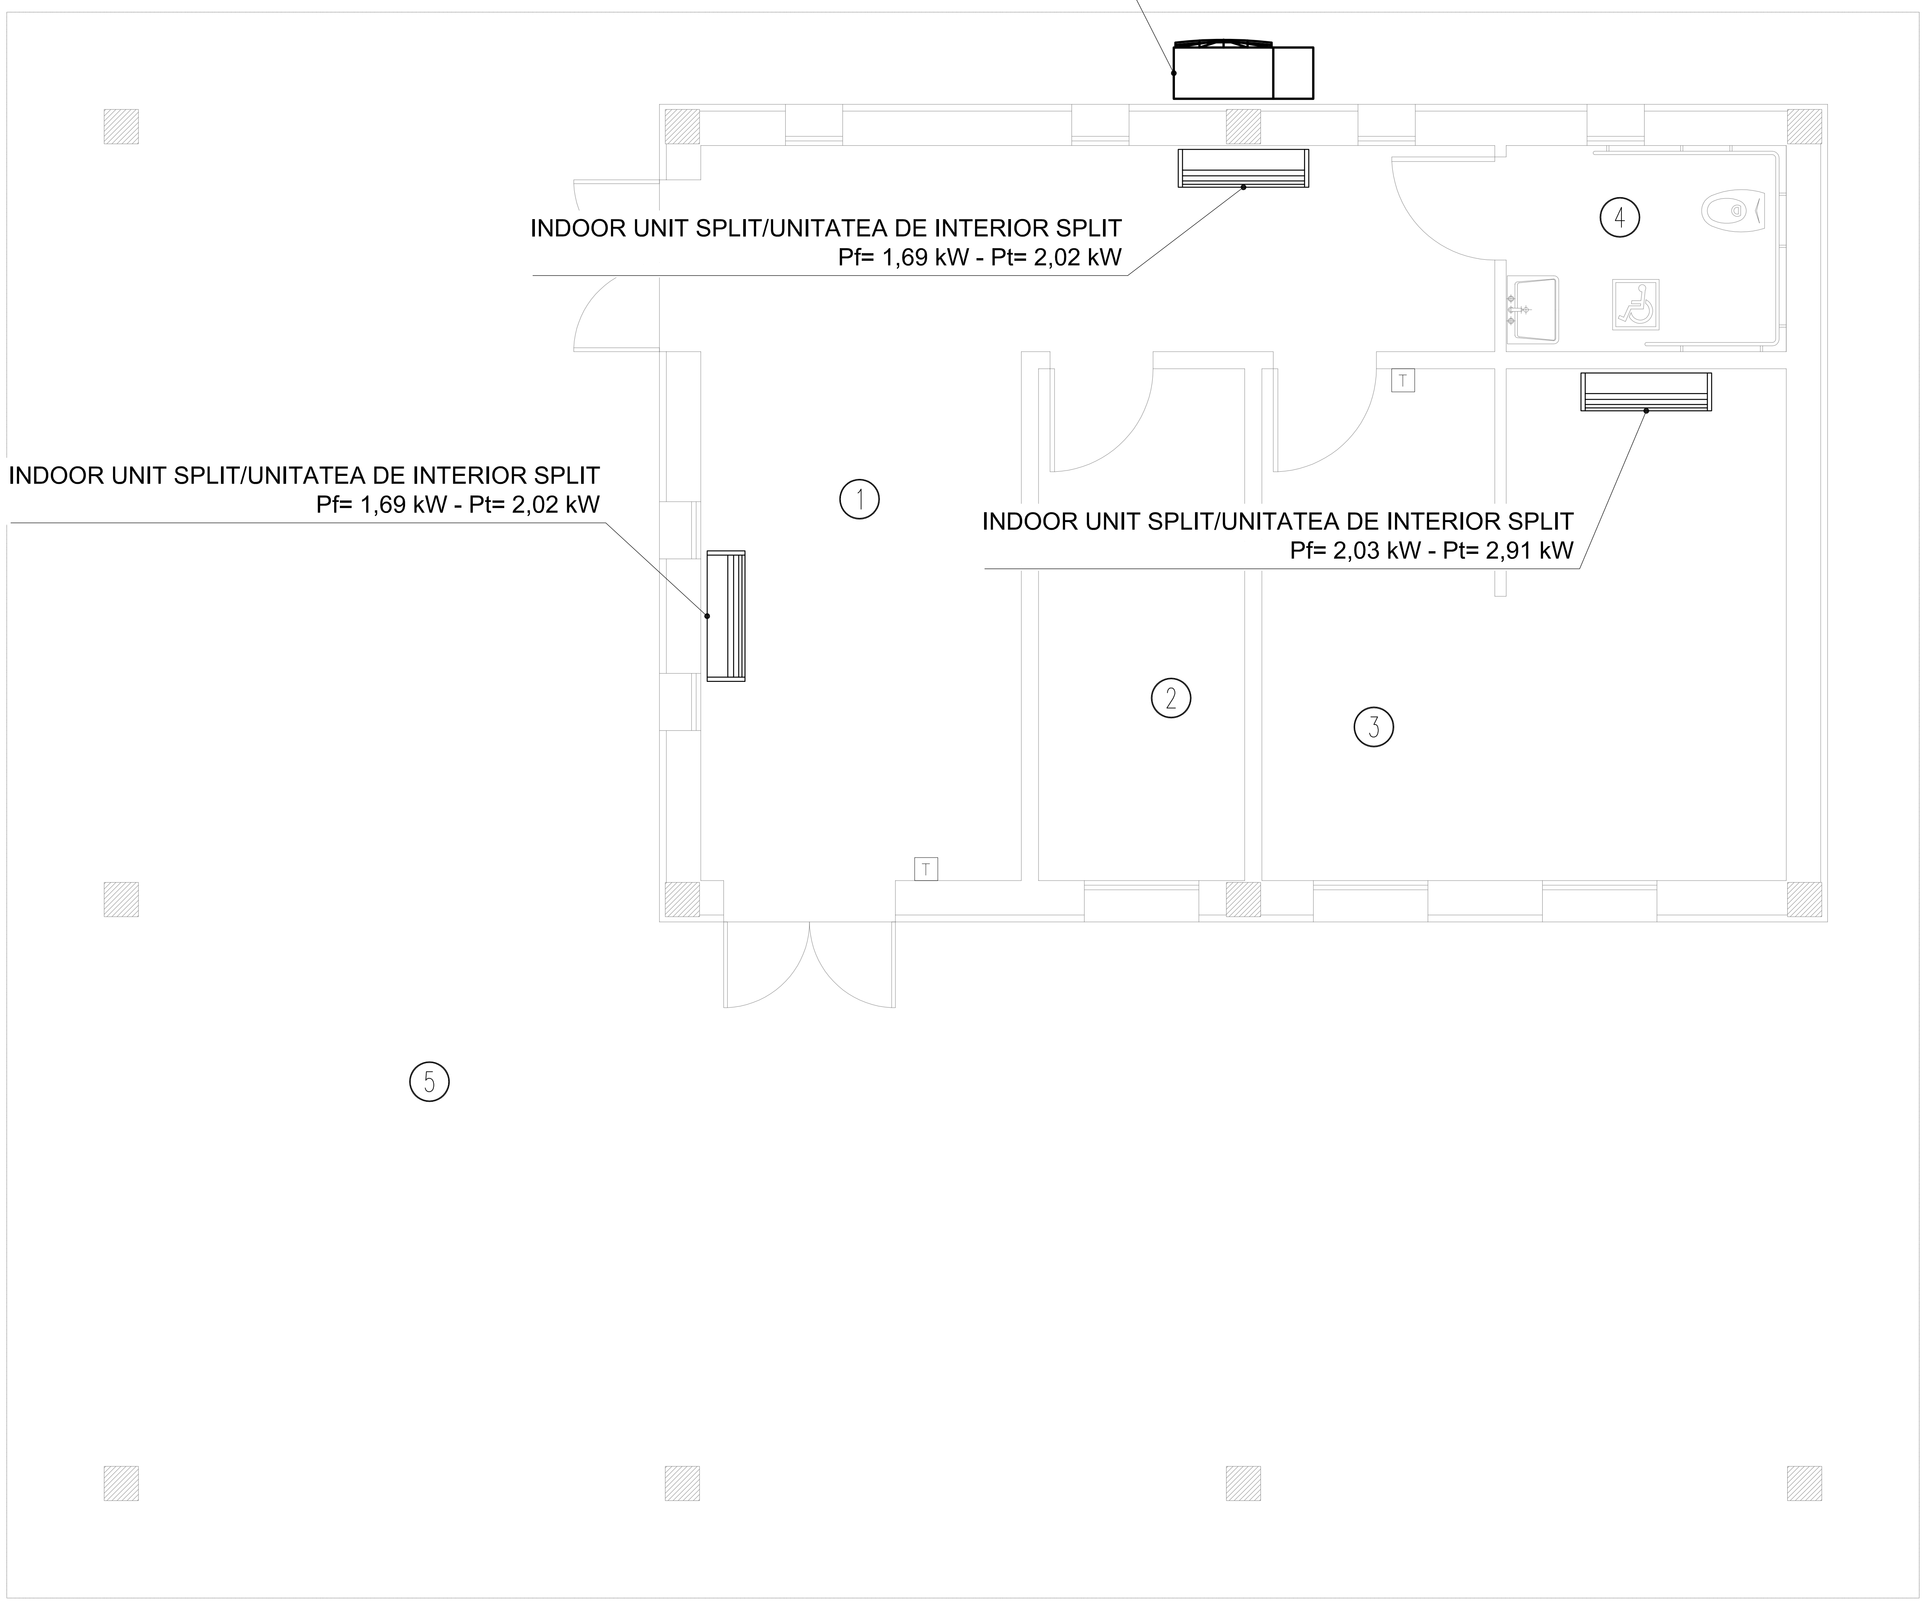

MEDICAL CARE BUILDING LOCAL LEGEND/ LEGENDA LOCALE CLADIRE DE SANATATE	
LOCAL	DESCRIPTION/DESCRIERE
1	WAITING LOCAL LOCALE ÎN AŞTEPTARE
2	LOCAL
3	SURGERY CHIRURGIE
4	W.C.
5	ARCADE/PORTIC

SYMBOL LEGEND/LEGENDA SIMBOULORI

SYMBOL/ SIMBOLUL	DESCRIPTION/DESCRIERE
T	CONTROL PANEL WALL WITH THERMOSTAT/PANOU CONTROLUL DE PERETE CU TERMOSTAT

KEY MAP/HARTA CHEIE

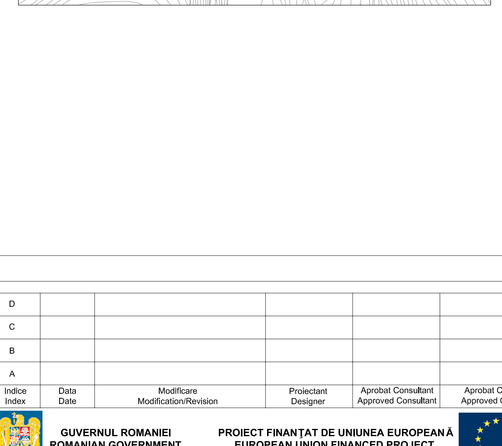

Indice Index	Data Date	Modificare Modification/Revision	Proiectant Designer	Aprobat Consultant Approved Consultant	Aprobat CFR Approved CFR
D					
C					
B					
A					

GUVERNUL ROMANIEI
ROMANIAN GOVERNMENT

PROIECT FINANŢAT DE UNIUNEA EUROPEANĂ
EUROPEAN UNION FINANCED PROJECT

C.N.C.F. "C.F.R." - S.A.

CLIENT / CLIENT

ITALFERR GRUPPO FERROVIE DELLO STATO Joint Venture Anador | Scott Wilson | OBERMEYER PLANEN + BERATEN GmbH | TECNIC Consulting Engineers

CONSULTANT / CONSULTANT

			Data Date	Semnătură Signature
Aprobat Approved	Şef proiect Project manager	R. Liuzza		
Aprobat Approved	Coordonator Secţiune 1 Section 1 Coordinator	C. Gambelli		
Verificat Checked	Tunel Expert Tunnel Expert	C. Gambelli		
Întocmit Elaborated	Proiectant Designer	P. Amodio		

SUBCONSULTANT / SUBCONSULTANT

Aprobat Approved	Responsabil Subconsultant Subconsultant Responsible			
Întocmit Elaborated	Proiectant Designer			

Reabilitarea liniei de cale ferata Braşov - Simeria, parte componentă a coridorului IV Pan European, pentru circulaţia trenurilor cu viteza maximă de 160 km/h. Sectiune 1 Brasov - Sighisoara

Rehabilitation of the railway line Braşov - Simeria, component Part of the IV Pan-European Corridor, for the trains circulation with maximum speed of 160 km/h. Section 1 Brasov - Sighisoara

Proiect/Project
2004/RO/16/P/PA/003

Faza / Phase:
P.Th, / T.D.

Denumire desen / Drawing Title : **TUNNEL/TUNELUL ORMENIS**
ORMENIS SIDE/INSPRE ORMENIS
Maedical care building/Cladire de sănătate
Layout plan of heating systems and air conditioning/Plan de situaţie de încălzire şi aer condiţionat

Codificare / Codification System	Scara / Scale	LOT	Nr. / No
	1:25		-

E A 5 1 | 0 1 | C | 1 0 | L X | T S | 1 0 | 2 | 8 | 0 0 5 | 0