CHOROGRAPHY
SCALE/SCARA 1:25.000

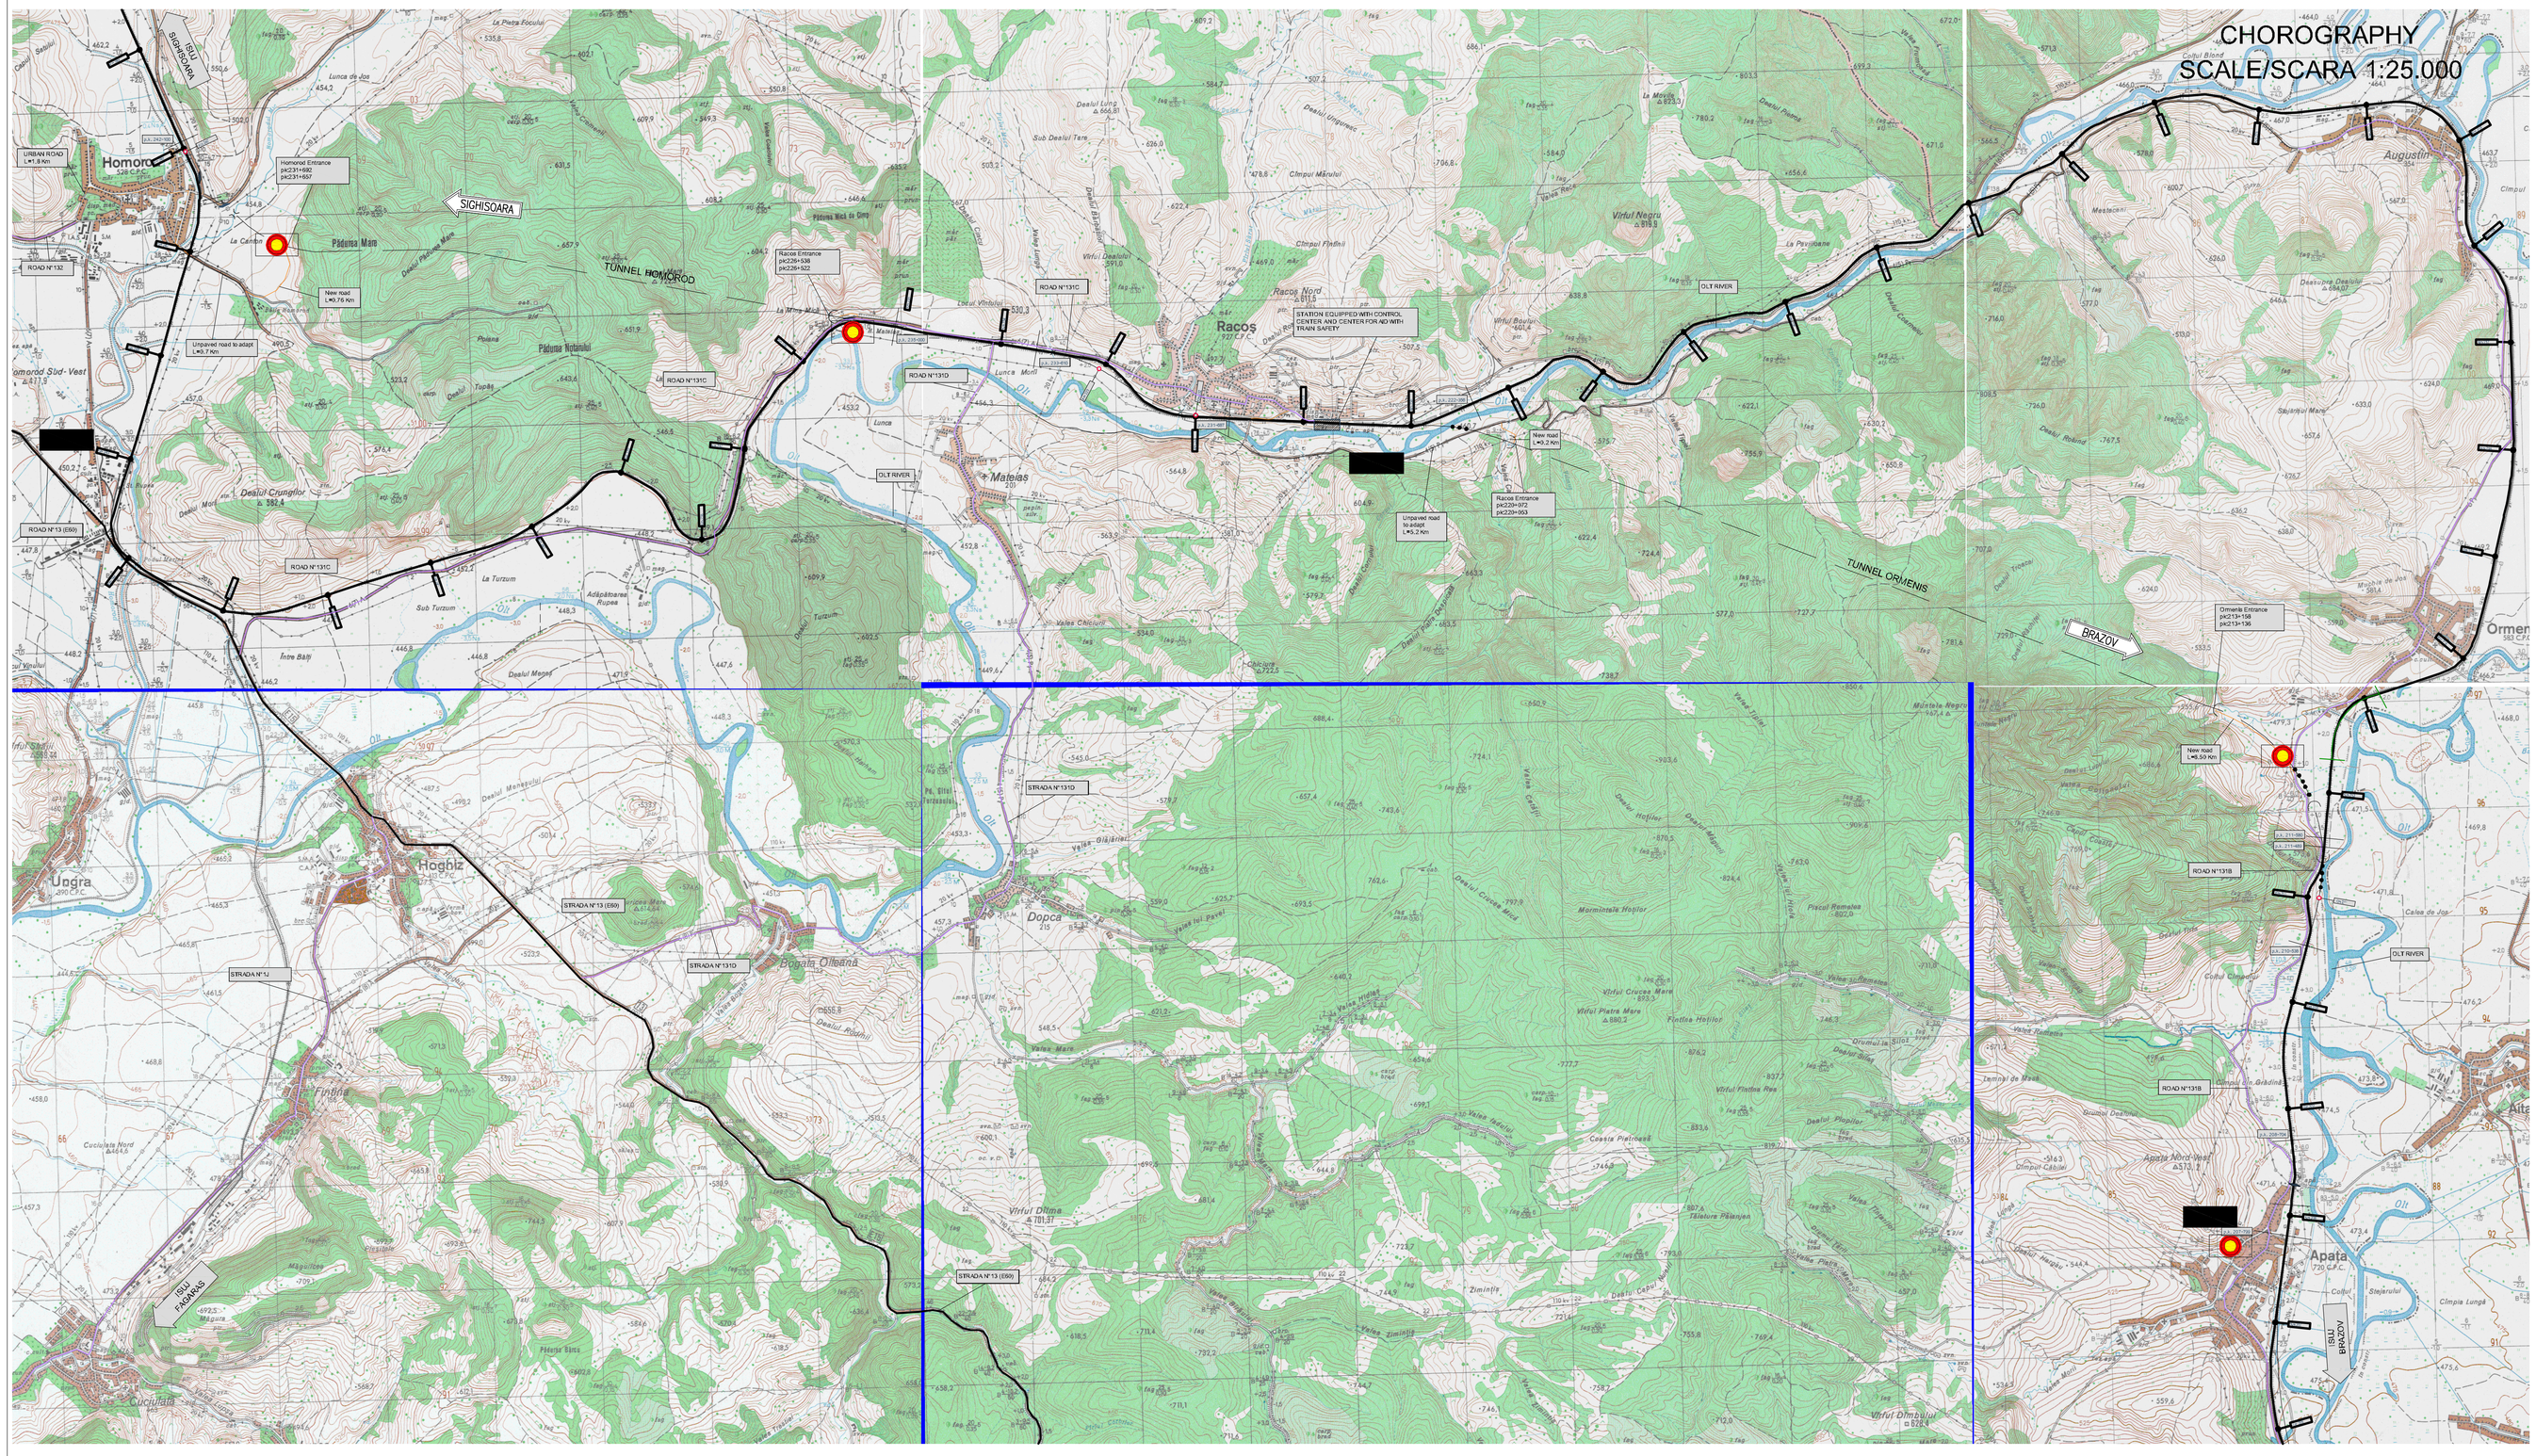

GENERAL PLAN
PLANUL GENERAL

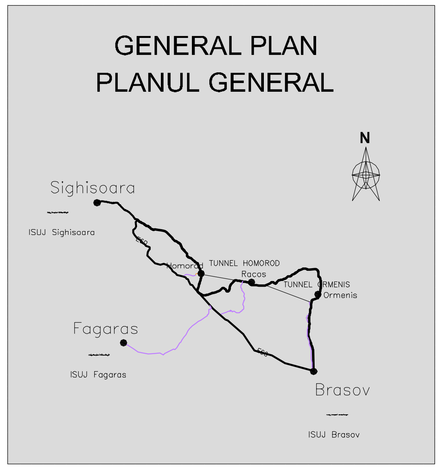

LEGEND/LEGENDA

DETECTION SYSTEM OF THE OVER-HEATED AXLE BOXES AND THE CLAMPED BRAKES (DCOS)/ SISTEM DE DETECTARE SUPRAINCALZITE SI A FRANELOR STRANSE

Indice / Index	Data / Date	Modificare / Modification/Revision	Proiectant / Designer	Aprobat Consultant / Approved Consultant	Aprobat CFR / Approved CFR
D					
C					
B					
A					

GUVERNUL ROMANIEI / ROMANIAN GOVERNMENT

PROIECT FINANȚAT DE UNIUNEA EUROPEANĂ / EUROPEAN UNION FINANCED PROJECT

C.N.C.F. "C.F.R." - S.A.

CLIENT / CLIENT

ITALFERR GRUPPO FERROVIE DELLO STATO Joint Venture leader | Scott Wilson | OBERMEYER PLANEN + BERATEN GmbH | TECNIC Consulting Engineers

CONSULTANT / CONSULTANT

			Data / Date	Semnătură / Signature
Aprobat / Approved	Șef proiect / Project manager	R. Liuzza		
Aprobat / Approved	Coordonator Sec Buna 1 / Section 1 Coordinator	C. Gambelli		
Verificat / Checked	Tunnil Expert / Tunnel Expert	C. Gambelli		
Întocmit / Elaborated	Proiectant / Designer	P. Amodio		

SUBCONSULTANT / SUBCONSULTANT

Aprobat / Approved	Responsabil Subconsultant / Subconsultant Responsible			
Întocmit / Elaborated	Proiectant / Designer			

Reabilitarea liniei de cale ferata Brașov - Simeria, parte componentă a coridorului IV Pan European, pentru circulația trenurilor cu viteza maximă de 160 km/h. Sectiune 1 Brasov - Sighisoara

Rehabilitation of the railway line Brașov - Simeria, component Part of the IV Pan-European Corridor, for the trains circulation with maximum speed of 160 km/h . Section 1 Brasov - Sighisoara

Proiect/Project 2004/RO/16/P/PA/003

Faza / Phase: P.Th. / T.D.

Denumire desen / Drawing Title : **TUNNEL/TUNELUL ORMENIS**

GENERAL DOCUMENTS/DOCUMENTE GENERALE

Electric tracsion systems/Sistem de tractiune electrica

Layout plan Hot axel detector for tunnel safety/Plan de situatie Sistem de detectare a cutitor de osii supraincalzite pentru Siguranta in tuneluri

Codificare / Codification System

Scara / Scale: -

LOT

Nr. / No: -

E A 5 1 | 0 1 | C | 1 0 | L X | T S | 1 0 | 0 | 5 | 0 0 6 | 0