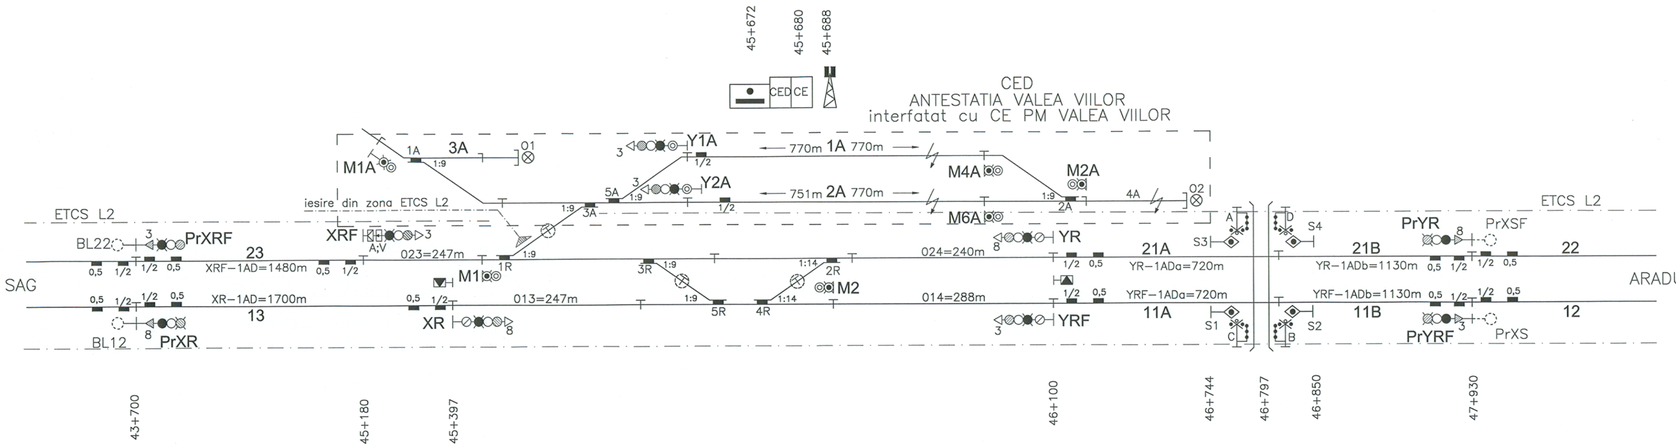

LEGENDA

SEMNALE PRINCIPALE (CIRCULATIE)
MAIN (TRAFFIC) SIGNALS

SEMNALE DE MANEVRA
SHUNTING SIGNALS

FOC GALBEN
YELLOW LIGHT UNIT

FOC VERDE
GREEN LIGHT

FOC ROSU
RED LIGHT

FOC ALB
WHITE LIGHT

FOC ALBASTRU
BLUE LIGHT

IESIRE PE STANGA DUBLEI
EXIT ON LEFT LINE

INDICATOR DE VITEZA
SPEED INDICATOR

INDICATOR PREVESTITOR DE VITEZA
PRESPEED INDICATOR

INDICATOR "DISTANTA SUB 700 m"
"LACK OF BRAKING DISTANCE" INDICATOR

INDICATOR DE DIRECTIE
DIRECTION INDICATOR

INDICATOR DE IESIRE PE STANGA DUBLEI
EXIT ON LEFT LINE INDICATOR

INDICATOR COMBINAT DIRECTIE SI IESIRE PE STANGA
COMBINED INDICATOR

INDICATOR NUMARUL LINIEI
TRACK NUMBER INDICATOR

INDICATOR "SEMNALE AMPLASATE PE STANGA"
SIGNALS MOUNTED ON LEFT SIDE INDICATOR

INDICATOR "ASTEAPTA"
"WAIT" INDICATOR

REPER "INTRARE/IESIRE PE SECTIE CU TMV"
ENTRANCE/EXIT ON A LINE WITH TMV

SEMNAL CU DRUM DE ALUNECARE FIZIC
MARKER FOR PHYSICAL OVERLAP

MACAZ SIMPLU CENTRALIZAT
CENTRAL OPERATED SINGLE POINT

SABOT DE DERAIERE
CENTRAL OPERATED DERAILER

MACAZ NECENTRALIZAT
LOCAL OPERATED SINGLE POINT

JOANTE IZOLANTE
INSULATING JOINTS

LINIE ELECTRIFICATA
ELECTRIFIED TRACK

LIMITA ELECTRIFICARII LINIEI
LIMIT OF ELECTRIFIED TRACK

OPRITOR 03
DEAD END SIGNAL No.06

POST CENTRALIZARE
INTERLOCKING POST

BUTON CONSIMTAMANT SEMNALE MANEVRA
ACKNOWLEDGEMENT BUTTON FOR
A SHUNTING AREA

INDUCTOR 500; 1000/2000 Hz
INDUSI BEACON 500; 1000/2000 Hz

SEMNAL AVERTIZARE RUTIERA CU SEMIBARIERA
ROAD TRAFFIC SIGNAL WITH HALF BARRIER

SEMNAL DE AVARIE
DAMAGE SIGNAL

LUCRARI DE PERSPECTIVA
FUTURE PROJECTS

BENEFICIAR / BENEFICIARY
COMPANIA NAȚIONALĂ
DE CĂI FERATE "CFR" SA

Indice / Index	Data / Date	Modificarea / Modification	Proiectat / Designed	Verificat / Verified	Șef Proiect/ Project Manager
C					
B					
A					

DENUMIREA LUCRĂRII / PROJECT TITLE

STUDIU DE FEZABILITATE PENTRU MODERNIZAREA LINIEI FEROVIARE CARANSEBEȘ - TIMIȘOARA - ARAD
FEASIBILITY STUDY FOR MODERNIZATION OF THE RAILWAY LINE CARANSEBES - TIMISOARA - ARAD

PROIECTANT GENERAL / GENERAL DESIGNER

CONSIS PROIECT
R.C.:J40/3940/1995

	Numele / Name	Semnătura /Signature
Proiectat / Designed	Ioan Nedelcu	
Verificat / Verified	Cătălin Șerban	
Șef Proiect / Project Manager	Cătălin Șerban	

PROIECTANT DE SPECIALITATE/
SPECIALIZED DESIGNER

	Numele / Name	Semnătura /Signature
Proiectat/Designed	Prenume Nume	
Verificat/Verified		
Responsabil Proiect / Project Responsible		

DENUMIREA DESENULUI / DRAWING TITLE

P.M. VALEA VIILOR - Schita cu semnalizarea / VALEA VIILOR Post - The signaling sketch

Proiect Nr./ Project No.	Faza / Phase	Scara/Scale	Data / Date	Codificare Planșă/Drawing Codification
1562/2015	SF / FS		06/19	SFF412 CT2 8020 1