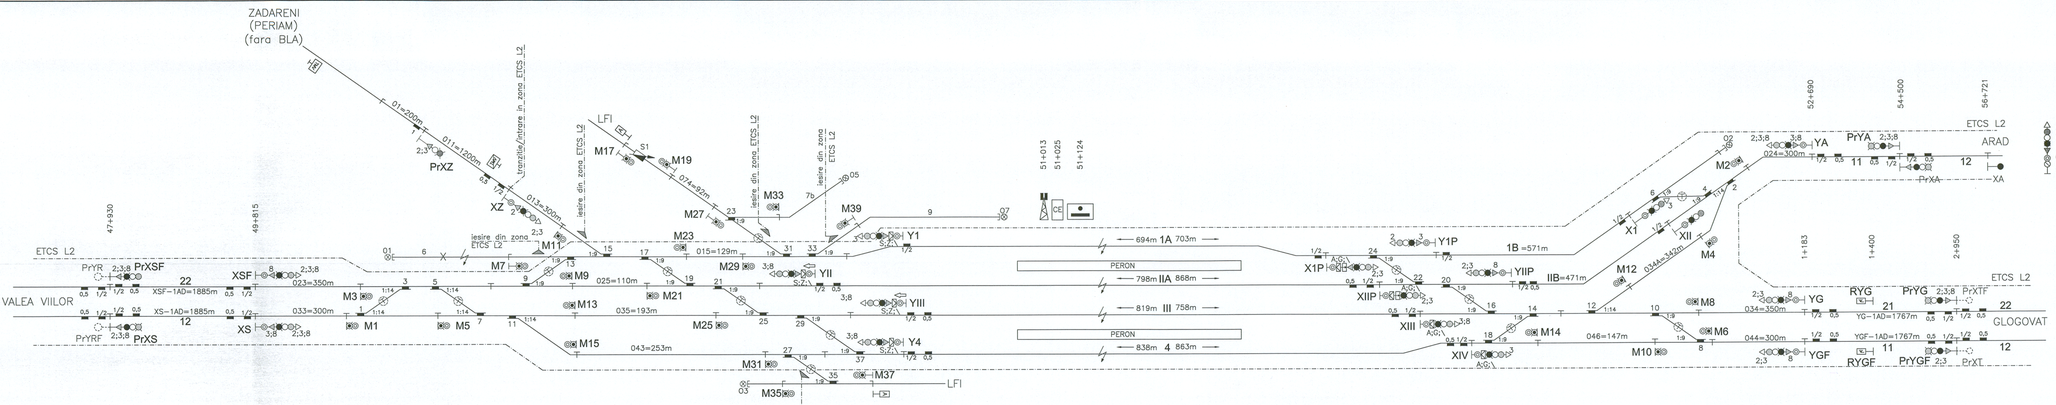

LEGENDA

SEMNALE PRINCIPALE (CIRCULATIE)
MAIN (TRAFFIC) SIGNALS

SEMNALE DE MANEVRA
SHUNTING SIGNALS
FOC GALBEN
YELLOW LIGHT UNIT
FOC VERDE
GREEN LIGHT
FOC ROSU
RED LIGHT
FOC ALB
WHITE LIGHT
FOC ALBASTRU
BLUE LIGHT
IESIRE PE STANGA DUBLEI
EXIT ON LEFT LINE
INDICATOR "VITEZA ..."
SPEED INDICATOR
INDICATOR PREVESTITOR DE VITEZA
SPEED PREVIEW INDICATOR
INDICATOR "DISTANTA SUB 700 m"
"LACK OF BRAKING DISTANCE" INDICATOR
INDICATOR DE DIRECTIE
DIRECTION INDICATOR
INDICATOR DE IESIRE PE STANGA DUBLEI
EXIT ON LEFT LINE INDICATOR
INDICATOR COMBINAT DIRECTIE SI IESIRE PE STANGA
COMBINED INDICATOR
INDICATOR NUMARUL LINIEI
TRACK NUMBER INDICATOR
INDICATOR "SEMNALE AMPLASATE PE STANGA"
SIGNALS MOUNTED ON LEFT SIDE INDICATOR
INDICATOR "ASTEAPTA"
"WAIT" INDICATOR
REPER "INTRARE/IESIRE PE SECTIE CU TMV"
ENTRANCE/EXIT ON A LINE WITH TMV

SEMNAL CU DRUM DE ALUNECARE FIZIC
MARKER FOR PHYSICAL OVERLAP
MACAZ SIMPLU CENTRALIZAT
CENTRAL OPERATED SINGLE POINT
SABOT DE DERAIERE
CENTRAL OPERATED DERAILER
MACAZ NECENTRALIZAT,
LOCAL OPERATED SINGLE POINT
JOINTE IZOLANTE
INSULATING JOINTS
LINIE ELECTRIFICATA
ELECTRIFIED TRACK
LIMITA ELECTRIFICARII LINIEI
LIMIT OF ELECTRIFIED TRACK
OPRITOR 03
DEAD END SIGNAL No.06
POST CENTRALIZARE
INTERLOCKING POST
BUTON CONSEMNARE SEMNALE MANEVRA
ACKNOWLEDGMENT BUTTON FOR A SHUNTING AREA
INDUCTOR 500; 1000/2000 Hz
INDUS BEACON 500; 1000/2000 Hz
SEMNAL AVERTIZARE RUTIERA CU SEMIBARIERA
ROAD TRAFFIC SIGNAL WITH HALF BARRIER
SEMNAL DE AVARIE
DAMAGE SIGNAL

C						
B						
A						
Indice / Index	Data / Date	Modificarea / Modification	Proiectat / Designed	Verificat / Verified	Ref. Proiect / Project Manager	

BENEFICIAR / BENEFICIARY
COMPANIA NATIONALA DE CAI FERATE "CFR" SA

PROIECTANT GENERAL / GENERAL DESIGNER
CONSIS PROIECT
R.C.J.40/3940/1995

PROIECTANT DE SPECIALITATE/ SPECIALIZED DESIGNER

	Numele / Name	Semnatura / Signature
Proiectat / Designed	Ioan Nedelcu	
Verificat / Verified	Catalin Serban	
Ref. Proiect / Project Manager	Catalin Serban	

	Numele / Name	Semnatura / Signature
Proiectat / Designed	Prenume Nume	
Verificat / Verified		
Responsabil Proiect / Project Responsible		

DENUMIREA LUCRĂRII / PROJECT TITLE
STUDIU DE FEZABILITATE PENTRU MODERNIZAREA LINIEI FEROVIARE CARANSEBEŞ - TIMIŞOARA - ARAD
FEASIBILITY STUDY FOR MODERNIZATION OF THE RAILWAY LINE CARANSEBEŞ - TIMIŞOARA - ARAD

DENUMIREA DESENULUI / DRAWING TITLE
ARADU NOU - Schita cu semnalizarea / ARADU NOU - The signaling sketch

Proiect Nr / Project No.	Faza / Phase	Scara / Scale	Data / Date	Codificare Planşă / Drawing Codification
15622015	SF / FS		05/19	S F F 4 1 4 C T 0 8 0 1 8 1