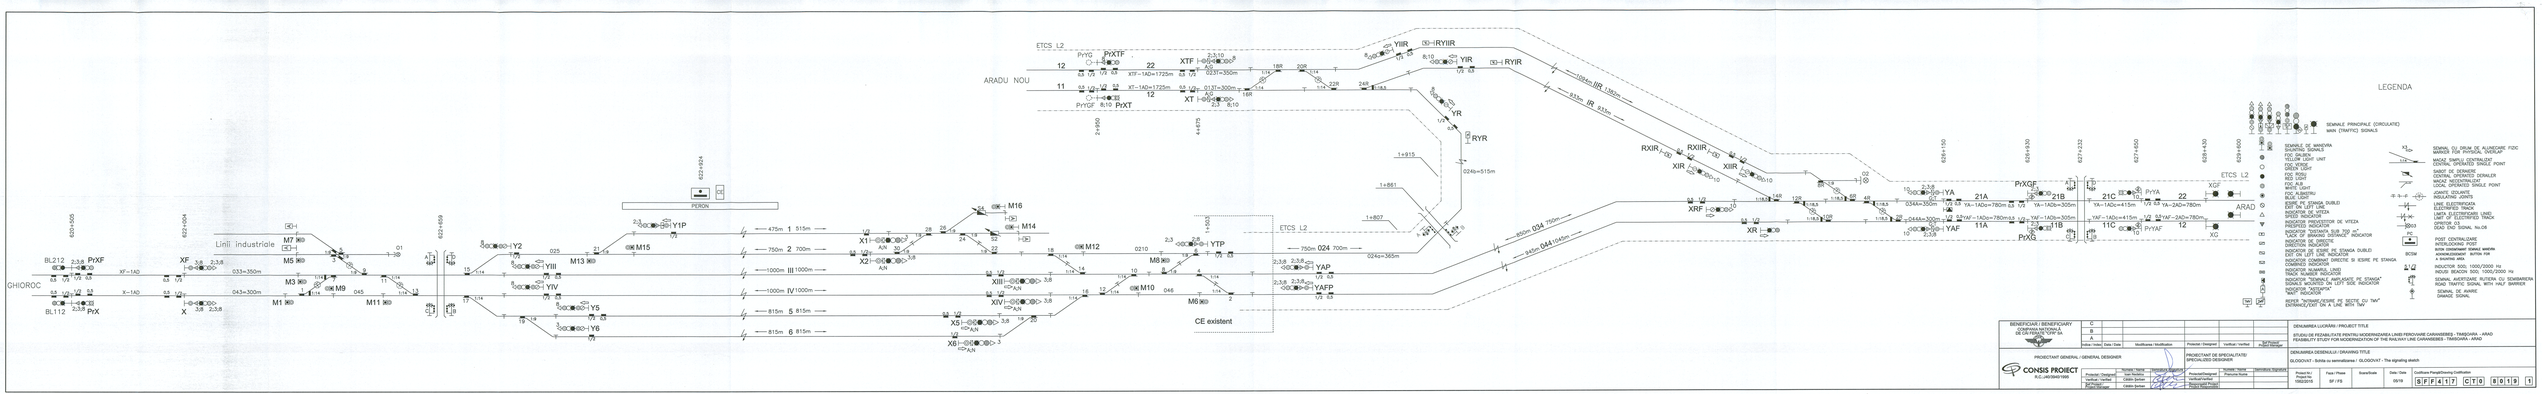
ETCS L2
ARADU NOU
GHIOROC
Linii industriale
PERON
CE existent
ETCS L2
ARAD
LEGENDA
SEMNALE PRINCIPALE (CIRCULATIE)
MAIN (TRAFFIC) SIGNALS
SEMNALE DE MANEVRA
SHUNTING SIGNALS
FDC GALBEN
FDC YELLOW LIGHT
FDC VERDE
GREEN LIGHT
FDC ROSU
RED LIGHT
FDC ALB
WHITE LIGHT
FDC ALBASTRU
BLUE LIGHT
JOANTE IZOLANTE
INSULATING JOINTS
CAPAT DE LINIE CU STANGA DUBLU
END ON LEFT LINE
INDICATOR DE VITEZA
SPEED INDICATOR
PREAVIZOR INDICATOR DE VITEZA
PRESPEED INDICATOR
CAPAT DE LINIE CU BUP 700 m²
END OF SIGNALS DISTANCE INDICATOR
INDICATOR DE DIRECTIE
DIRECTION INDICATOR
CAPAT DE LINIE CU STANGA DUBLU
END ON LEFT LINE INDICATOR
INDICATOR DE DIRECTIE SI ESIRE PE STANGA
COMBINED INDICATOR
INDICATOR NUMARUL LINIEI
TRACK NUMBER INDICATOR
INDICATOR "SEMNALE AMPLASATE PE STANGA"
SIGNALS MOUNTED ON LEFT SIDE INDICATOR
"NOT" INDICATOR
"NOT" INDICATOR
REPER "INTRARE/ESIRE PE SECTIE CU TAV"
ENTRANCE/EXIT ON A LINE WITH TAV
SEMNALE CU DRUM DE ALUNECARE FIZIC
MARKER FOR PHYSICAL OVERLAP
MACAZ SIMPLU CENTRALIZAT
CENTRAL OPERATED SINGLE POINT
SABOT DE DERAIERE
DERAILING SHOE DEVAILER
MACAZ NECENTRALIZAT
LOCAL OPERATED SINGLE POINT
JOANTE IZOLANTE
INSULATING JOINTS
CAPAT DE LINIE
DEAD END TRACK
LIMITA SLOTTERIGRAM LINIE
LIMIT OF ELECTRIFIED TRACK
OPERATOR 03
DEAD END SIGNAL No.06
POST CENTRALIZARE
CENTRALIZATION POST
BUTON DISPATCHER/ SEMNAL MANEVRA
ACKNOWLEDGMENT BUTTON FOR A SHUNTING SIGNAL
INDICATOR ROSU 1000/2000 Hz
RED INDICATOR 1000/2000 Hz
SEMNAL AVERTIZARE RUTIERA CU SEMNBARIERA
ROAD TRAFFIC SIGNAL WITH HALF BARRIER
SEMNAL DE AVANSE
DWARDE SIGNAL
BENEFICIAR / BENEFICIARY
C.N.C.F.C.A. - S.A. - S.P.O.
DE DEZVOLTARE "CFR" SA
PROIECTANT GENERAL / GENERAL DESIGNER
CONSIS PROIECT
A.C. LAGOMAR SA
PROIECTANT DE SPECIALITATE/
SPECIALISED DESIGNER
DENUMIREA LUCRARII / PROJECT TITLE
STUDIUL DE FEZABILITATE PENTRU MODERNIZAREA LINIEI FEROVIARE CARANSEBES - TRAIAN A - ARAD
FEASIBILITY STUDY FOR MODERNIZATION OF THE RAILWAY LINE CARANSEBES - TRAIAN A - ARAD
DENUMIREA DESENULUI / DRAWING TITLE
GLOOVAT - Schita cu semnalizarea / GLOOVAT - The signaling sketch
Proiectat / Designed
Verificat / Verified
Desenat / Drawn
Cod Proiect / Project No.
156/2015
Faza / Phase
SF / FS
Scara/Scale
Data / Date
03/19
Codificare Planse/Drawing Codification
SFF4170CT0801901