ELEVATIE POD EXISTENT (CALE SIMPLA)
EXISTING BRIDGE ELEVATION (SIMPLE TRACK)

sc 1:1000

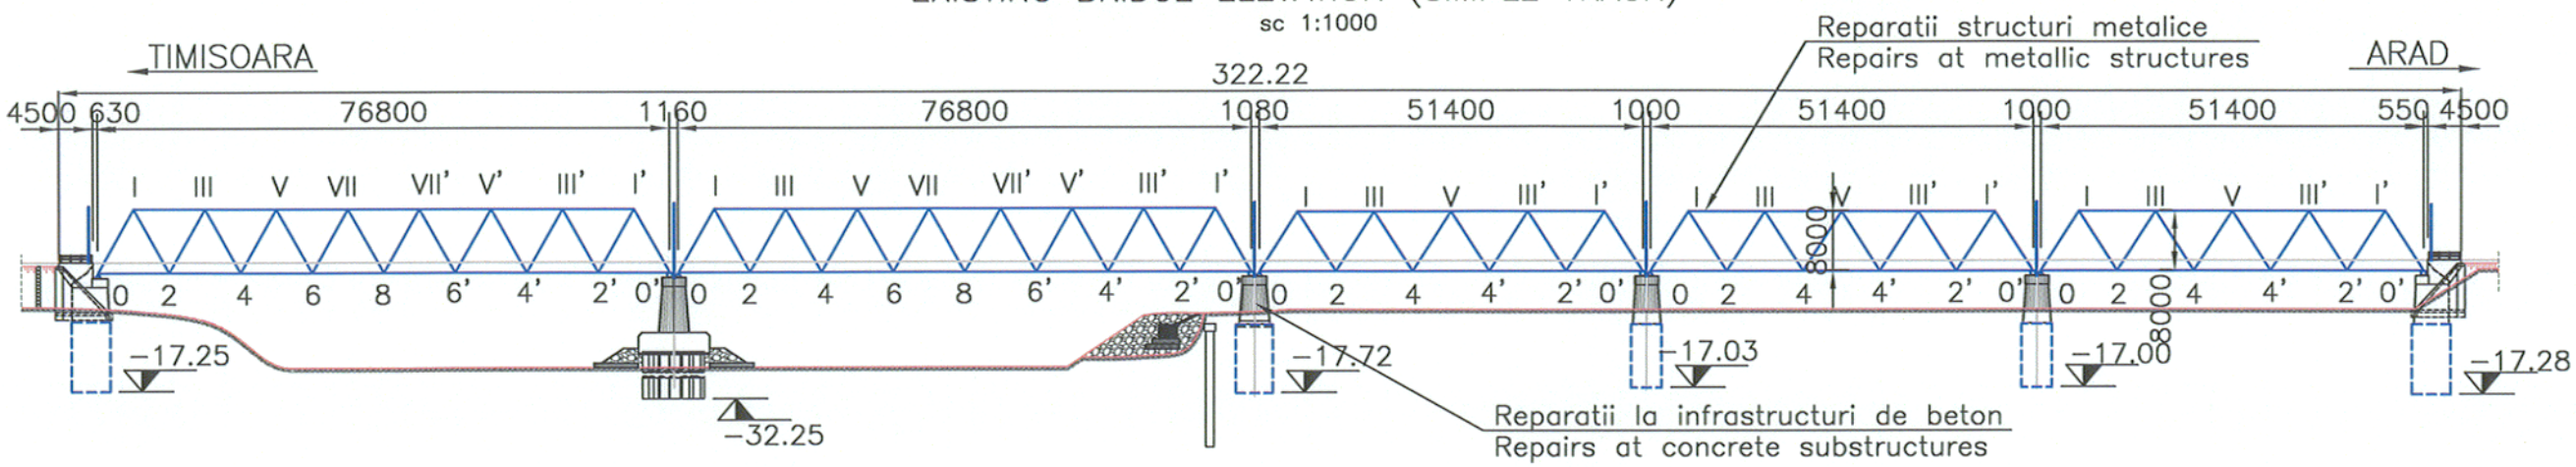

SECTIUNE TRANSVERSALA
CROSS SECTION

Sc. 1:100

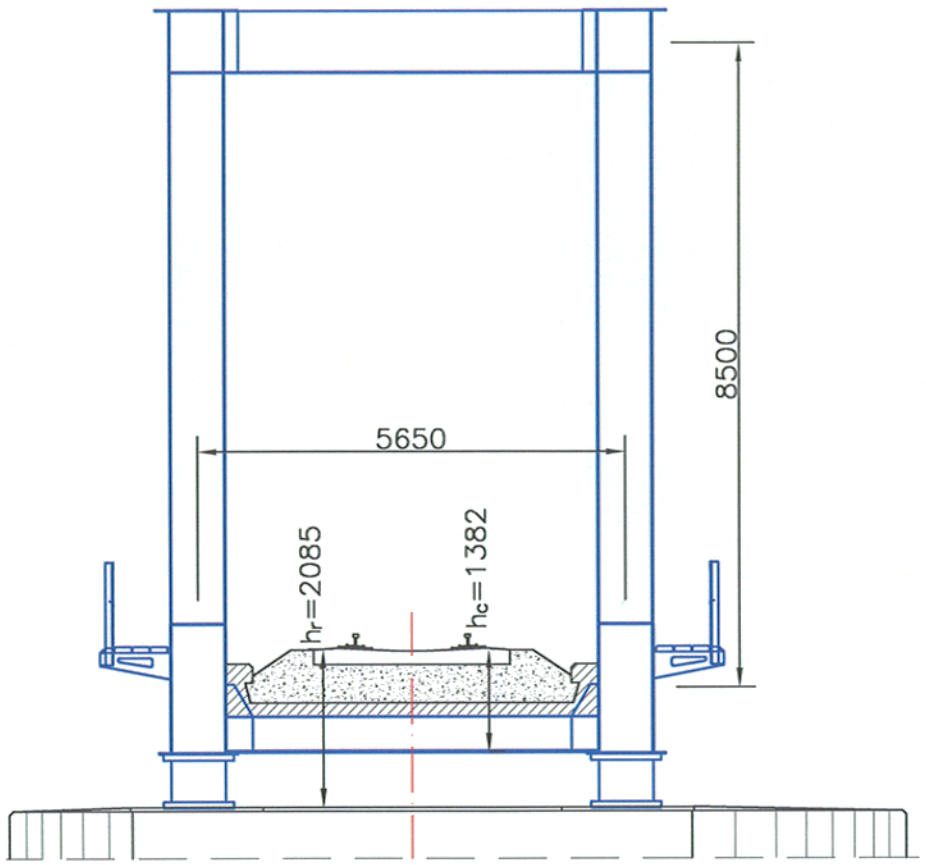

BENEFICIAR / BENEFICIARY COMPANIA NAȚIONALĂ DE CĂI FERATE "CFR" SA	C					
	B					
	A					
	Indice / Index	Data / Date	Modificarea / Modification	Proiectat / Designed	Verificat / Verified	Șef Proiect/ Project Manager

DENUMIREA LUCRĂRII / PROJECT TITLE

STUDIU DE FEZABILITATE PENTRU MODERNIZAREA LINIEI FEROVIARE CARANSEBEȘ - TIMIȘOARA - ARAD
FEASIBILITY STUDY FOR MODERNIZATION OF THE RAILWAY LINE CARANSEBES - TIMISOARA - ARAD

PROIECTANT GENERAL / GENERAL DESIGNER

CONSIS PROIECT
R.C.:J40/3940/1995

	Numele / Name	Semnătura /Signature
Proiectat / Designed	ing. Adrian DURA	
Verificat / Verified	ing. Bogdan SANDU	
Șef Proiect / Project Manager	ing. Catalin SERBAN	

PROIECTANT DE SPECIALITATE/ SPECIALIZED DESIGNER

	Numele / Name	Semnătura /Signature
Proiectat/Designed		
Verificat/Verified		
Responsabil Proiect Project Responsible		

DENUMIREA DESENULUI / DRAWING TITLE
Pod peste raul Mures la km ex 53+543, pr 52+572
Bridge over river Mures at km ex 53+543,dsg 52+572

Proiect Nr./ Project No	Faza / Phase	Scara/Scale	Data / Date	Codificare Planșă/Drawing Codification
1562/2015	SF / FS	1:100/ 1:1000	06/17	SFF415 PD1 5017 0

Filename: 17. Pod peste raul Mures- Bridge over Mures river km ex 53+543, pr 53+572.dwg