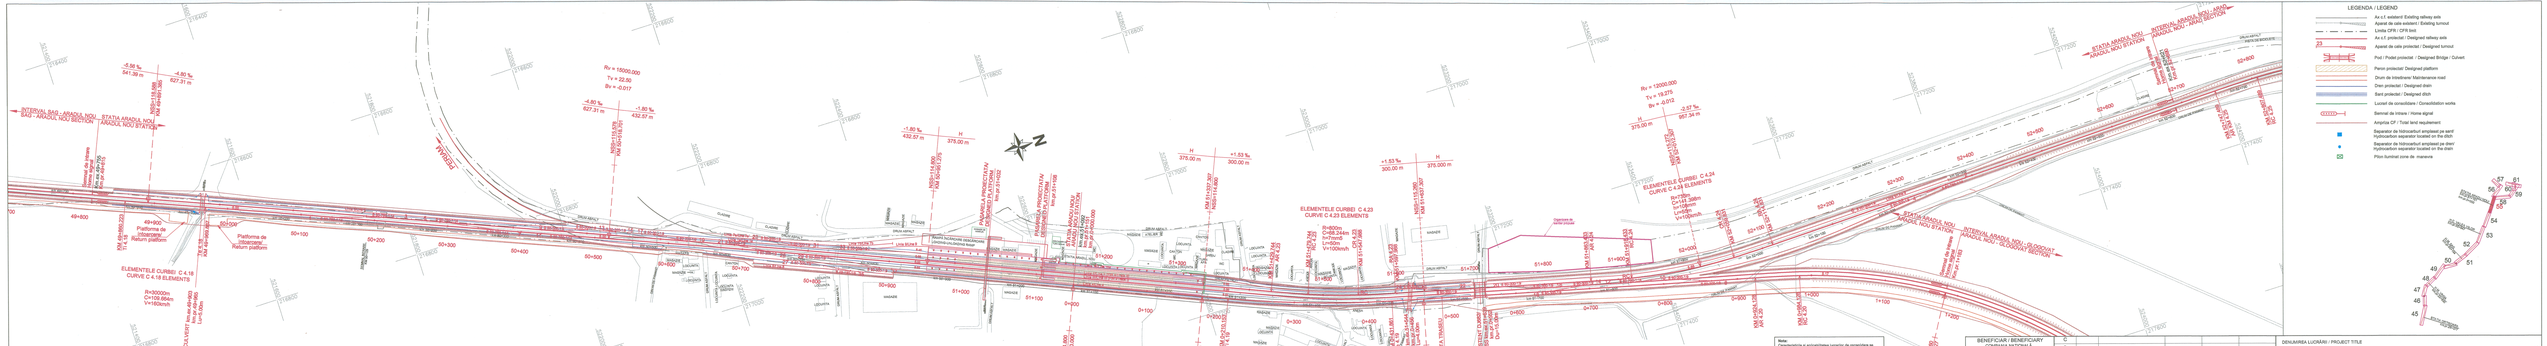
INTERVAL BAD - ARADIA NOU - STATIA ARADIA NOU
BAD - ARADIA NOU SECTION / ARADIA NOU STATION
STATIA ARADIA NOU - INTERVAL ARADIA NOU - GLOBODAT
ARADIA NOU STATION - ARADIA NOU - GLOBODAT SECTION
LEGENDA / LEGEND
Ax c.f. existent/ Existing railway axis
Aparat de cale existent / Existing turnout
Limita CFR / CFR limit
Ax c.f. proiectat / Designed railway axis
Aparat de cale proiectat / Designed turnout
Pod / Podet proiectat / Designed Bridge / Culvert
Peron proiectat/ Designed platform
Drum de întreținere/ Maintenance road
Dren proiectat / Designed drain
Bant proiectat / Designed drain
Lucrari de consolidare / Consolidation works
Semnal de intrare / Home signal
Amprita CF / Total land requirement
Separator de hidrocarburi amplasat pe sens/ Hydrocarbon separator located on the ditch
Separator de hidrocarburi amplasat pe dren/ Hydrocarbon separator located on the drain
Pilon iluminat zone de manevra
PERONUL 1
PERONUL 2
PERONUL 3
PERONUL 4
ELEMENTELE CURBEI C 4.18 CURVE C 4.18 ELEMENTS
ELEMENTELE CURBEI C 4.19 CURVE C 4.19 ELEMENTS
ELEMENTELE CURBEI C 4.23 CURVE C 4.23 ELEMENTS
ELEMENTELE CURBEI C 4.24 CURVE C 4.24 ELEMENTS
Nota:
Caracteristicile si aprobatiilede lucrarilor de consolidare si protectie impotriva inundatiilor sunt descrise in specialitatea „drenuri si in memoriul tehnic, la paragraful se „DISPOZITII PRIVIND PROTECTIA, sitemul de dotare/ cu/ VARSARE, PROTECTIA SI CONSOLIDARI TERRASAMENTE".
Note:
The characteristics and explicability of the consolidation works can be found in the characteristics cross-sections and in the technical report, in the paragraph with the heading containing the description of the works, noted in the styled "DEFENSE, PROTECTION AND CONSOLIDATION OF THE EMBANKMENT".
BENEFICIAR / BENEFICIARY
COMPANIA NATIONALA DE CAI FERATE SA
CONSIS PROJECT
R.C.J.40/3640/1995
DENUMIREA LUCRĂRII / PROJECT TITLE
STUDIU DE FEZABILITATE PENTRU MODERNIZAREA LINIEI FEROVIARE CARANSEBES - TIMISOARA - ARAD
FEASIBILITY STUDY FOR MODERNIZATION OF THE RAILWAY LINE CARANSEBES - TIMISOARA - ARAD
DENUMIREA DESENULUI / DRAWING TITLE
PLAN DE SITUATIE / LAYOUT PLAN
STATIA ARADU NOU / ARADU NOU STATION
KM 454+51 / KM 51+900 (1:1:100)
PROIECTANT DE SPECIALITATE / SPECIALIZED DESIGNER
Proiectat / Designed
Verificat / Verified
Aprobat / Approved
Nr. Proiect / Project No.
10/02/2015
Faza / Phase
SF / FS
Scara/Scale
1:2000
Data / Date
05/17
Clasificare Raport/Drawing Clasification
S F F 4 1 4 5 L 1 2 0 0 1 0