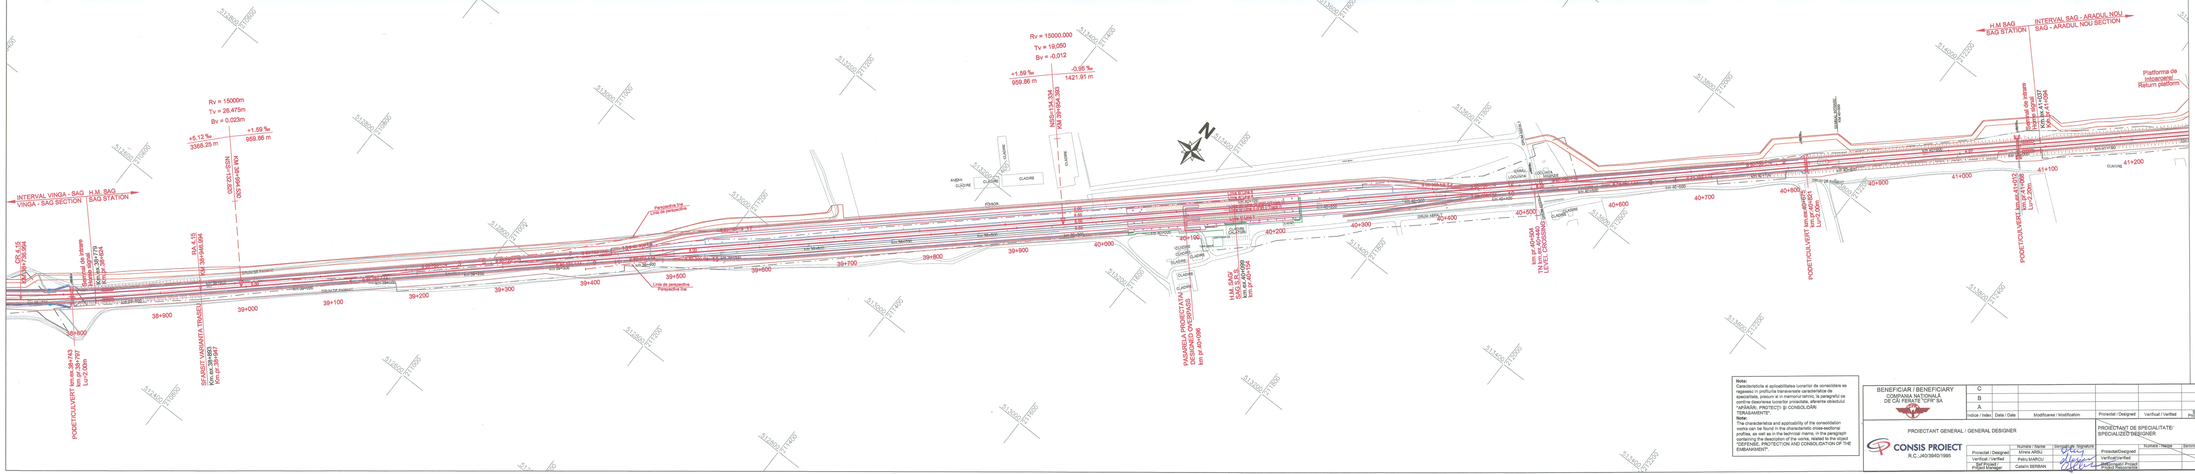

Note:
The characteristics and applicability of the consolidation works can be found in the technical memo, in the paragraph containing the description of the works, related to the object "DEFENSE, PROTECTION AND CONSOLIDATION OF THE EMBANKMENT".

BENEFICIAR / BENEFICIARY COMPANIA NAȚIONALĂ DE CĂI FERATE "CFR" SA								
	C							
	B							
	A							
	Indice / Index	Data / Date	Modificarea / Modification	Proiectat / Designed	Verificat / Verified	Șef Proiect / Project Manager		

PROIECTANT GENERAL / GENERAL DESIGNER	PROIECTANT DE SPECIALITATE / SPECIALIZED DESIGNER
CONSIS PROJECT R.C. J40/3940/1995	

	Numele / Name	Semnătura / Signature
Proiectat / Designed	Mihaela ARĂU	
Verificat / Verified	Petru MARCU	
Șef Proiect / Project Manager	Catalin SERBAN	

	Numele / Name	Semnătura / Signature
Proiectat/Designed		
Verificat/Verified		
Șef Proiect / Project Manager		

DENUMIREA LUCRĂRII / PROJECT TITLE
STUDIU DE FEZABILITATE PENTRU MODERNIZAREA LINIEI FEROVIARE CARANSEBEȘ - TIMIȘOARA - ARAD
FEASIBILITY STUDY FOR MODERNIZATION OF THE RAILWAY LINE CARANSEBEȘ - TIMIȘOARA - ARAD

DENUMIREA DESENULUI / DRAWING TITLE
PLAN DE SITUAȚIE / LAYOUT PLAN
HALTA DE MIȘCARE SAG / SAG STATION
KM 39+924 - KM 41+094

Proiect Nr / Project No	Faza / Phase	Scara/Scale	Data / Date	Codificare Planșă/Drawing Codification
10622/2015	SF / FS	1:2000	06/17	S F F 4 1 0 5 L 1 2 0 0 1 0