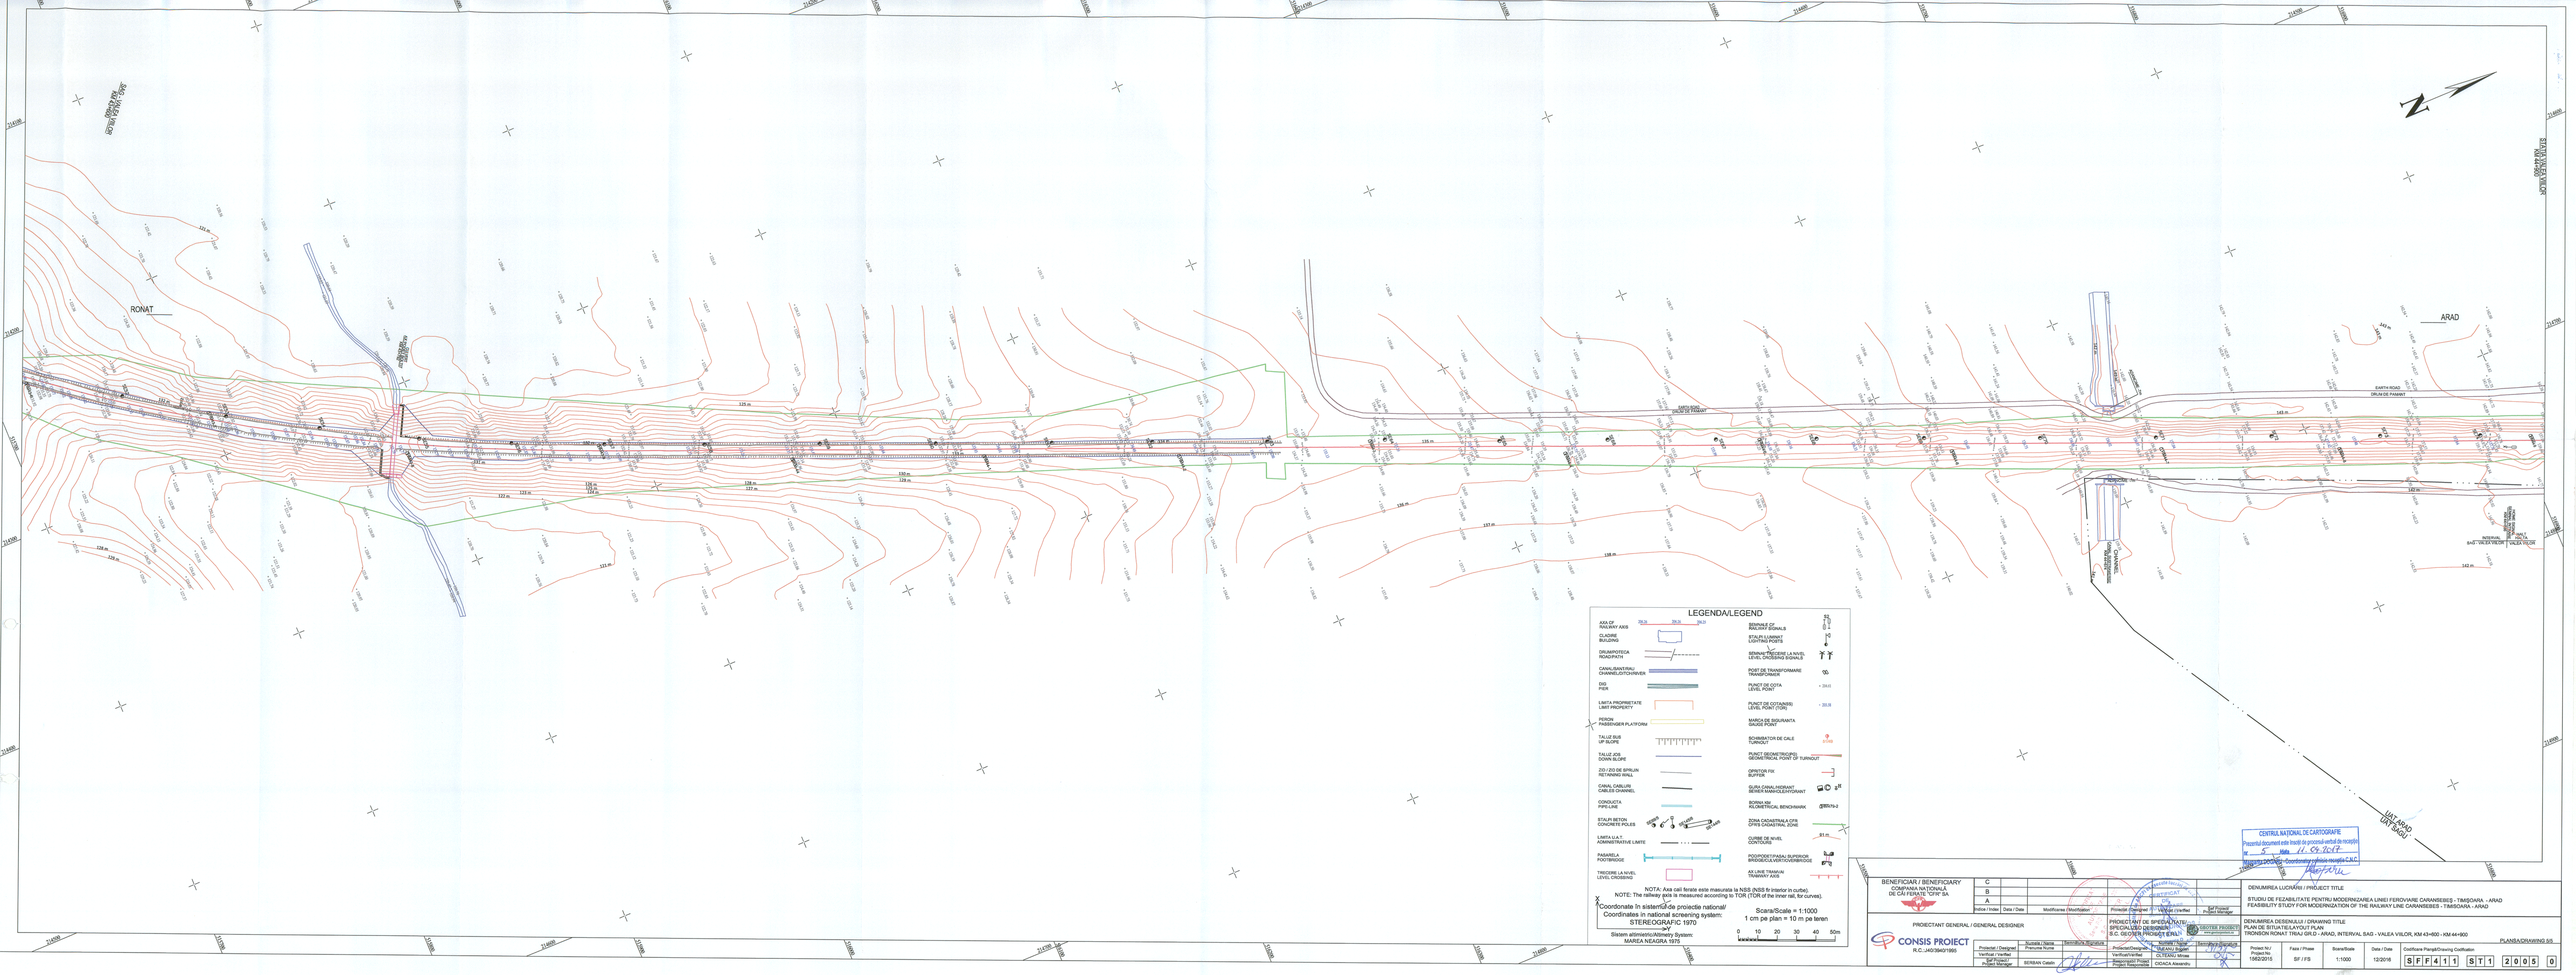
RONAT
ARAD
DRUM DE PAMANT
EARTH ROAD
DRUM DE PAMANT
LEGENDA/LEGEND
AXA CF
RAILWAY AXIS
CLADIRE
BUILDING
DRUM/POTECA
ROAD/PATH
CANAL/BANTAU/
CHANNEL/DITCH/RIVER
DIG
PIER
LIMITA PROPRIETATE
LIMIT PROPERTY
PERON
PASSENGER PLATFORM
TALUZ SUS
UP SLOPE
TALUZ JOS
DOWN SLOPE
ZID / ZID DE SPRIJIN
RETAINING WALL
CANAL CABLURI
CABLES CHANNEL
CONDUCTA
PIPE-LINE
STALPI BETON
CONCRETE POLES
LIMITA U.A.T.
ADMINISTRATIVE LIMITE
PASARELA
FOOTBRIDGE
TRECERE LA NIVEL
LEVEL CROSSING
SEMNALE CF
RAILWAY SIGNALS
STALPI ILUMINAT
LIGHTING POSTS
SEMNALE TRECERE LA NIVEL
LEVEL CROSSING SIGNALS
POST DE TRANSFORMARE
TRANSFORMER
PUNCT DE COTA
LEVEL POINT
PUNCT DE COTA(NOR)
LEVEL POINT (TOR)
MARCA DE SIGURANTA
GAUGE POINT
SCHIMBATOR DE CALE
TURNOUT
PUNCT GEOMETRIC(PG)
GEOMETRICAL POINT OF TURNOUT
ORIENTOR FIX
SUPTOR
GURA CANAL HIDRANT
BEHER MANCH/EXHYDRANT
BORNA KM
KILOMETRICAL BENCHMARK
ZONA CADASTRALA CF/9
CF/9 CADASTRAL ZONE
CURBE DE NIVEL
CONTOURS
POZ/PODESTI/PASAJ SUPERIOR
BRIDGE/LANDING/FOOTBRIDGE
AX LINIE TRAMVAI
TRAMWAY AXIS
NOTA: Axa cali ferate este masurata la NSS (NSS fir interior in curbe).
NOTE: The railway axis is measured according to TOR (TOR of the inner rail, for curves).
Coordonate in sistemul de proiectie national/
Coordinates in national screening system:
STEREOGRAFIC 1970
Sistem altimetric/Altimetry System:
MAREA NEAGRA 1975
Scara/Scale = 1:1000
1 cm pe plan = 10 m pe teren
0 10 20 30 40 50m
CENTRUL NATIONAL DE CARTOGRAFIE
Prezentul document este inscris la procesul-verbal de receptie
nr. 5 data 11.09.2017
Reprezentant OCPI - Coordonator proiecte incadrate C.N.C.
BENEFICIAR / BENEFICIARY
COMPANIA NATIONALA
DE CĂI FERATE "CFR" SA
C
B
A
Initiat / Initiat
Data / Date
Modificarea / Modification
Proiectat / Designed
Verificat / Verified
Aprobat / Approved
Ref Proiect/
Project Manager
PROIECTANT DE SPECIALITATE/
SPECIALIZED DESIGNER:
S.C. GEOTEB PROIECT S.R.L.
PROIECTANT GENERAL / GENERAL DESIGNER
CONSIS PROIECT
R.C.J.A/2394/2/1995
Semnătura / Signature
Nr. Atestat / Nr. Certificate
Scara / Scale
Data / Date
Faza / Phase
Project Nr. / Project Nr.
DENUMIREA LUCRĂRII / PROJECT TITLE
STUDIU DE FEZABILITATE PENTRU MODERNIZAREA LINIEI FEROVIARE CARANSEBEŞ - TIMIŞOARA - ARAD
FEASIBILITY STUDY FOR MODERNIZATION OF THE RAILWAY LINE CARANSEBEŞ - TIMIŞOARA - ARAD
DENUMIREA DESENULUI / DRAWING TITLE
PLAN DE SITUAŢIE/LAYOUT PLAN
TRONSON RONAT TRNAVA GRLD - ARAD, INTERVAL SAG - VALEA VILOR, KM 43+800 - KM 44+900
PLANSA/DRAWING S/S
1565/2015
SF / FS
1:1000
12/2016
Cod/Name Planşă/Drawing Cod/Name
S F F 4 1 1 S T 1 2 0 0 5 0