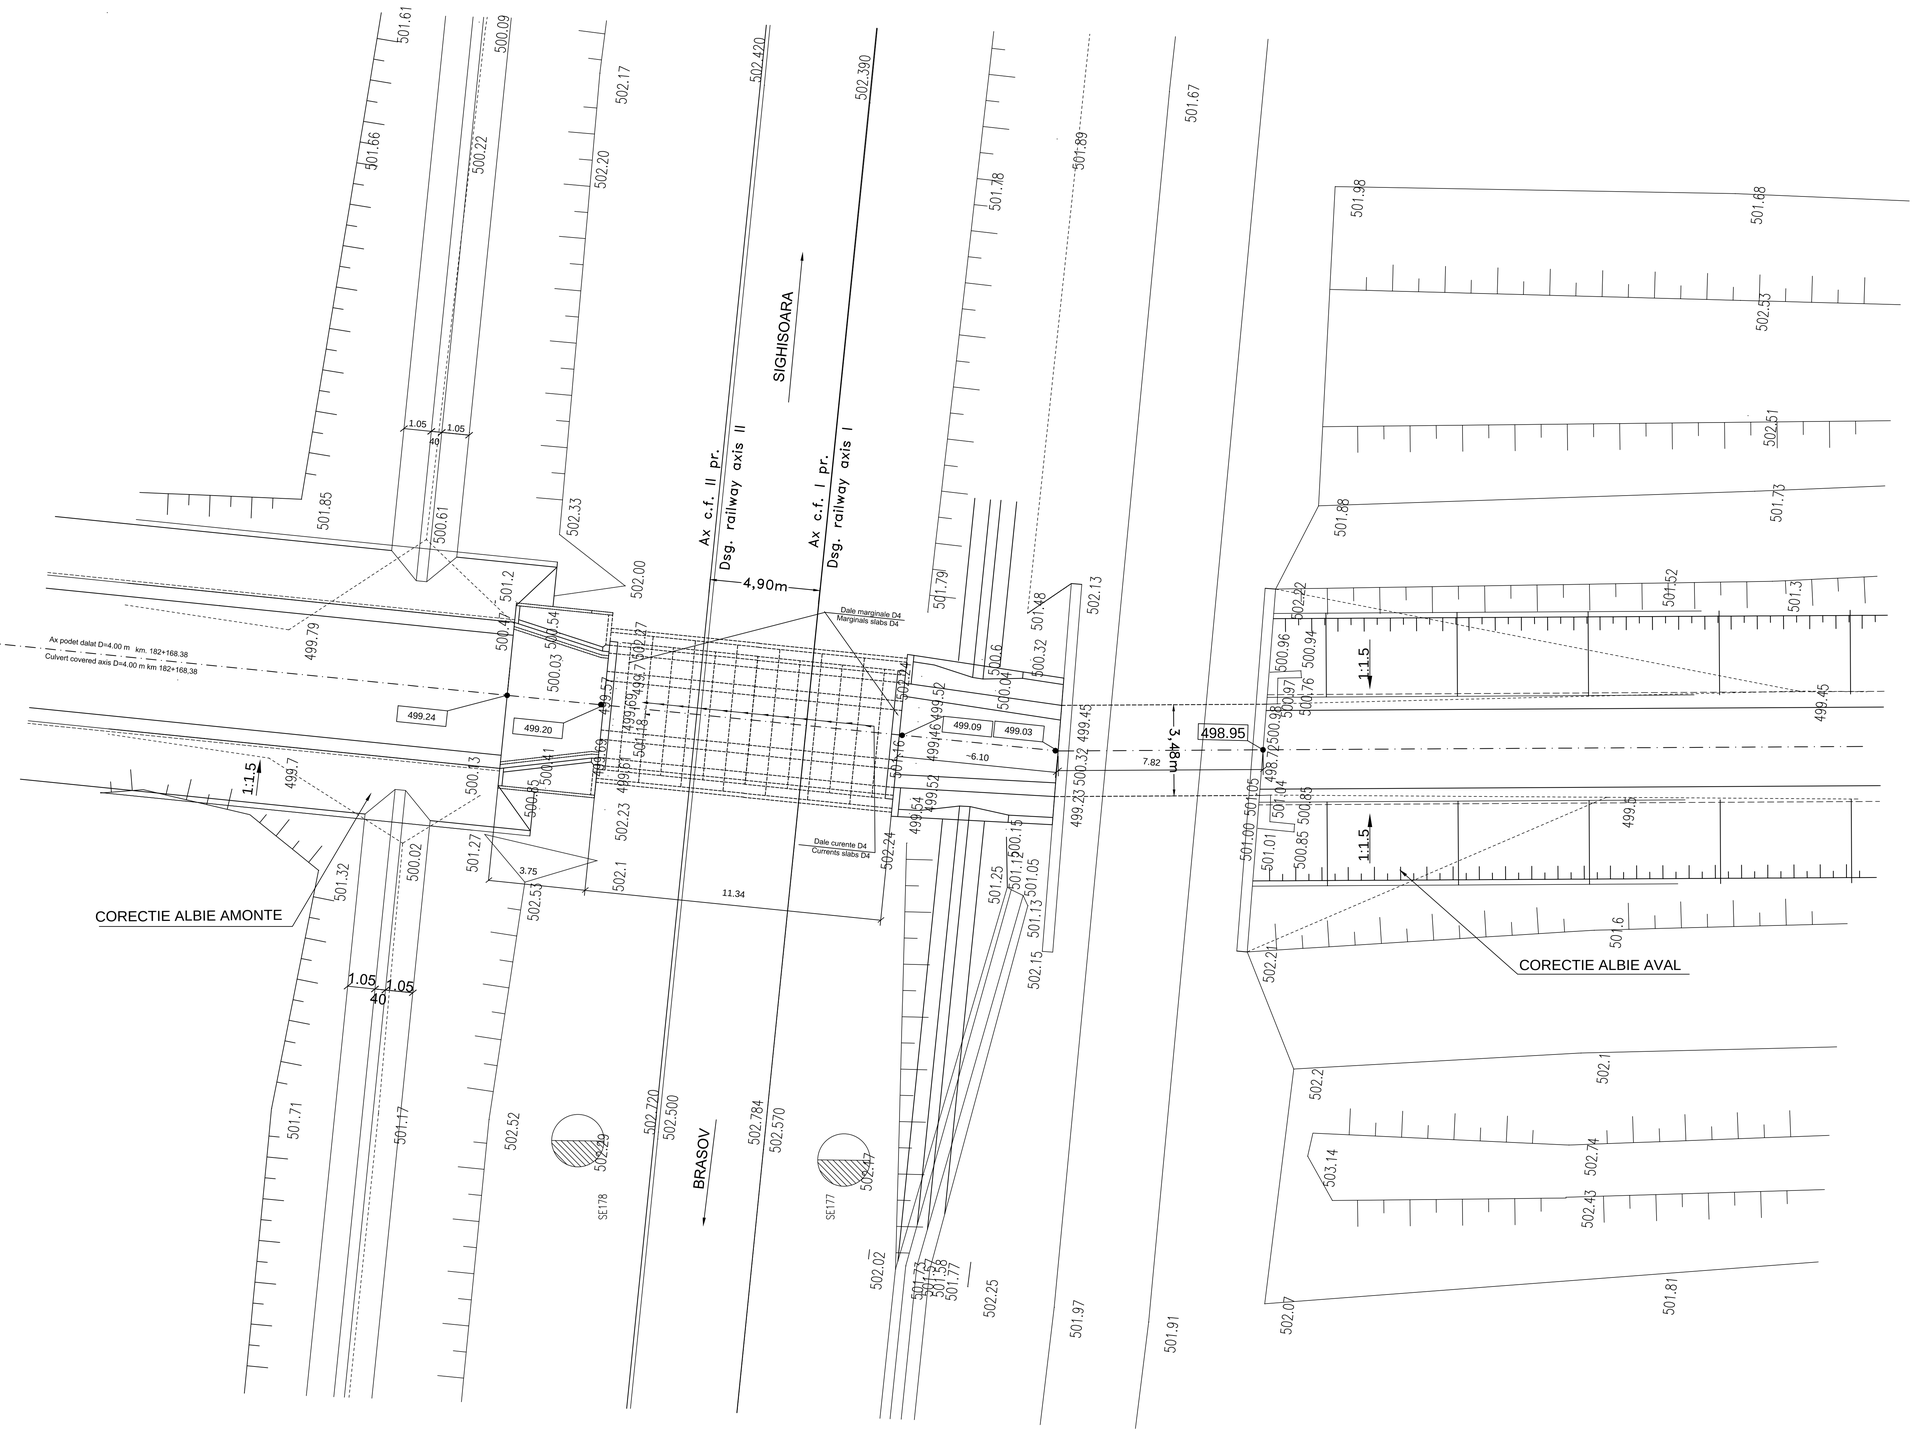


Se interzice copierea, difuzarea, imprumutarea sau utilizarea in alte scopuri, fara permisiunea AREX LIDER COMPANY ca proprietar al desenului.
This drawing is forbidden to be copied, lent or used in other purposes than those previously approved by AREX LIDER COMPANY as its owner.

| Indice Index | Data Date | Modificare Modification/Revision | Proiectant Designer | Aprobat Consultant Approved Consultant | Aprobat CFR Approved CFR |
|---|---|---|---|---|---|
| D | | | | | |
| C | | | | | |
| B | 11.2011 | Revizia 2 | Andreea Dinu | | |
| A | 02.2011 | Revizia 1 | Andreea Dinu | | |

GUVERNUL ROMANIEI
ROMANIAN GOVERNMENT

PROIECT FINANŢAT DE UNIUNEA EURO
EUROPEAN UNION FINANCED PR

C.N.C.F. "C.F.R." - S.A.

CLIENT / CLIENT

ITALFERR GRUPPO FERROVIE DELLO STATO
Joint Venture leader

Scott Wilson

OBERMEYER PLANEN + BERATEN GmbH

TECNIC Consulting Engineers

CONSULTANT / CONSULTANT

| | | | Data Date | Semnătură Signature |
|---|---|---|---|---|
| Aprobat Approved | Şef proiect Project manager | R. Liuzza | | |
| Aprobat Approved | Coordonator Secţiune 1 Section 1 Coordinator | C. Gambelli | | |
| Verificat Checked | Expert Cheie Checking Expert | V.Kallidromitis | | |

SUBCONTRACTANT / SUBCONTRACTOR

AREX ROMANIA

| | | | | |
|---|---|---|---|---|
| Aprobat Approved | Responsabil Subconsultant Subconsultant Responsible | A. Dinulescu Stanciu | 12.2010 | |
| Întocmit Elaborated | Proiectant Designer | Dinu Andreea | 12.2010 | |

Reabilitarea liniei de cale ferata Braşov - Simeria, parte componentă a coridorului IV Pan European, pentru circulaţia trenurilor cu viteza maximă de 160 km/h,
**Tronsonul : Braşov - Sighişoara**
Rehabilitation of the railway line Braşov - Simeria, component Part of the IV Pan-European Corridor, for the trains circulation with maximum speed of 160 km/h,
**Section : Braşov - Sighişoara**

*Proiect/Project*
*2004/RO/16/P/PA/003*
Faza / Phase: P.Th. / T.D.

Denumire desen / Drawing Title :

**STATIA BOD / STATION BOD**
**PODET KM 182+200.951 / CULVERT KM 182+200.951**
**PLAN DE SITUATIE / SYTUATION PLAN**

| Codificare / Codification System | Scara / Scale 1:100 | LOT / LOT | Nr. / No 01 / 01 |
|---|---|---|---|
| E A 5 1 0 1 C 0 5 L 8 P O 0 0 4 1 0 0 1 2 | | | |