| 1 | 2 | 3 | 4 | 5 | 6 | 7 | 8 | 9 | 10 |
|---|---|---|---|---|---|---|---|---|---|

| CONTACTOR KX0 OPEN | CONTACTOR KX0 CLOSE | TRIGERRING TDX CIRCUIT BREAKER | 230VAC ON TDX PANEL | DOOR OPEN TDX PANEL | CONTACTOR KY0 OPEN | CONTACTOR KY0 CLOSE | TRIGERRING TDY CIRCUIT BREAKER | 230VAC ON TDY PANEL | DOOR OPEN TDY PANEL | SPARE | SPARE | SPARE | SPARE | SPARE | SPARE |
|---|---|---|---|---|---|---|---|---|---|---|---|---|---|---|---|

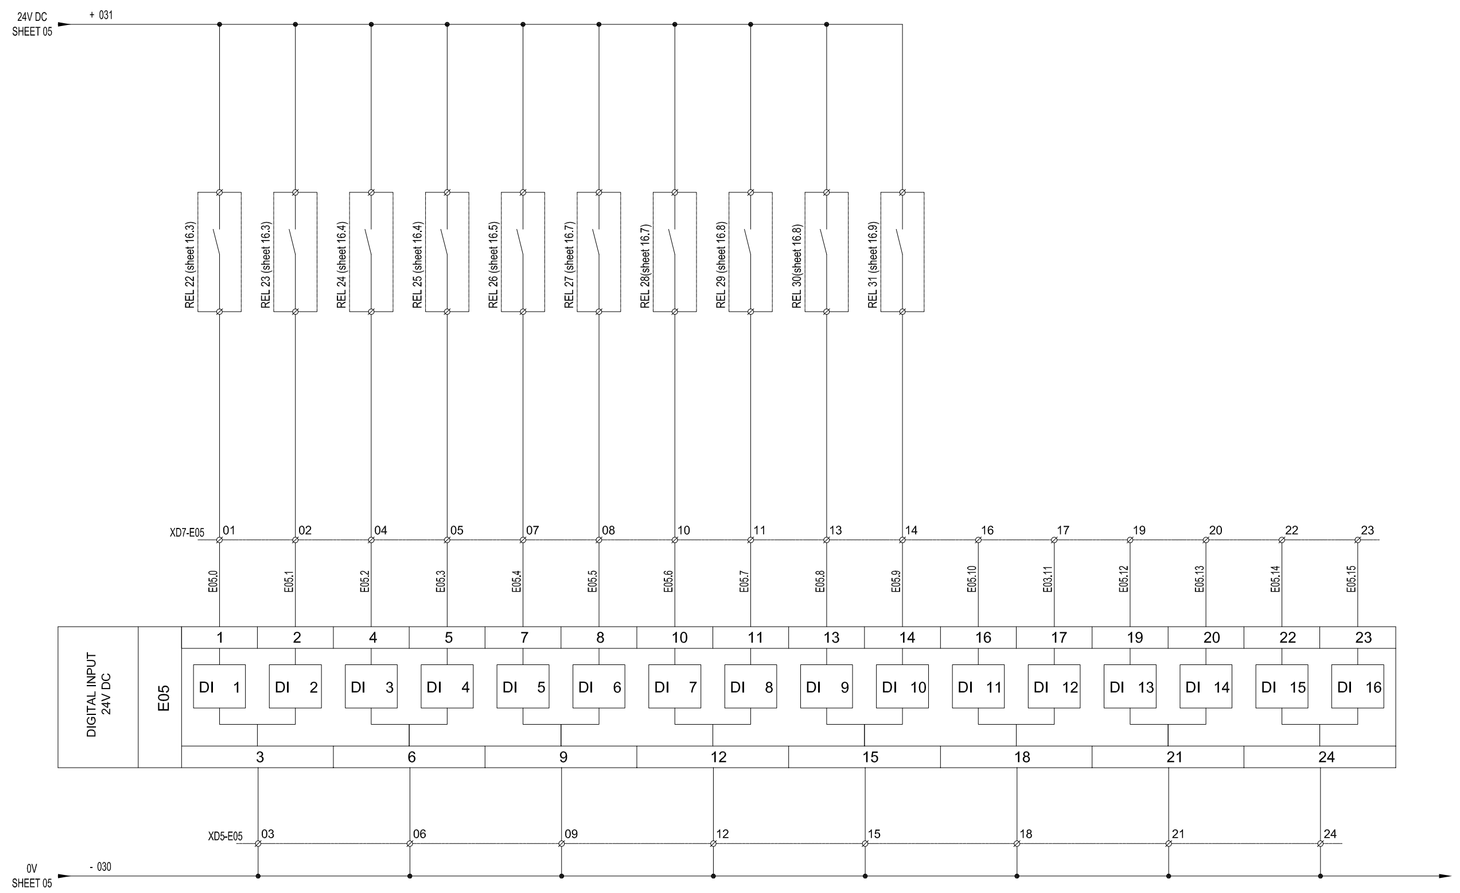


| | | | | | |
|---|---|---|---|---|---|
| D | | | | | |
| C | | | | | |
| B | | | | | |
| A | | | | | |
| Indice Index | Data Date | Modificare Modification/Revision | Proiectant Designer | Aprobat Consultant Approved Consultant | Aprobat CFR Approved CFR |

**GUVERNUL ROMANIEI**
**ROMANIAN GOVERNMENT**

**PROIECT FINANȚAT DE UNIUNEA EUROPEANĂ**
**EUROPEAN UNION FINANCED PROJECT**

**CLIENT / CLIENT**

**C.N.C.F. "C.F.R." - S.A.**

ITALFERR
GRUPPO FERROVIE DELLO STATO
*Joint Venture leader*

Scott Wilson

OBERMEYER PLANEN + BERATEN GmbH

TECNIC Consulting Engineers

**CONSULTANT / CONSULTANT**

| | | | Data Date | Semnătură Signature |
|---|---|---|---|---|
| Aprobat Approved | Şef proiect Project manager | R. Liuzza | 11.2011 | |
| Aprobat Approved | Coordonator Secţiune 1 Section 1 Coordinator | C. Gambelli | 11.2011 | |
| Verificat Checked | Expert Cheie Key Expert | G. Buffarini | 11.2011 | |

**SUBCONTRACTANT / SUBCONTRACTOR**

AREX EXPERT

| | | | | |
|---|---|---|---|---|
| Aprobat Approved | Responsabil Subcontractant Subcontractor Responsible | A.Stanciu - Dinulescu | 11.2011 | |
| Întocmit Elaborated | Proiectant Designer | M. Priporeanu | 11.2011 | |

Reabilitarea liniei de cale ferata Braşov - Simeria, parte componentă a coridorului IV Pan European, pentru circulaţia trenurilor cu viteza maximă de 160 km/h,
**Tronsonul : Braşov - Sighişoara**
Rehabilitation of the railway line Braşov - Simeria, component Part of the IV Pan-European Corridor, for the trains circulation with maximum speed of 160 km/h,
**Section : Braşov - Sighişoara**

*Proiect/Project*
*2004/RO/16/P/PA/003*
Faza / Phase:
P.Th. / T.D.
D.E. / E.D.

Denumire desen / Drawing Title :

**STAŢIA c.f ARCHITA/ ARCHITA RAILWAY STATION**
**CIRCUITE SECUNDARE/SECONDARY CIRCUITS**
**SCHEMA DE COMANDĂ SEPARATOARE**
**DISCONNECTORS REMOTE CONTROL DIAGRAM**

| Codificare / Codification System | Scara / Scale -/- | LOT / LOT | Nr. / No 06 / 18 |
|---|---|---|---|
| E A 5 1 0 1 E 1 5 D X E G 0 0 8 6 0 0 3 1 | | | |

297X630