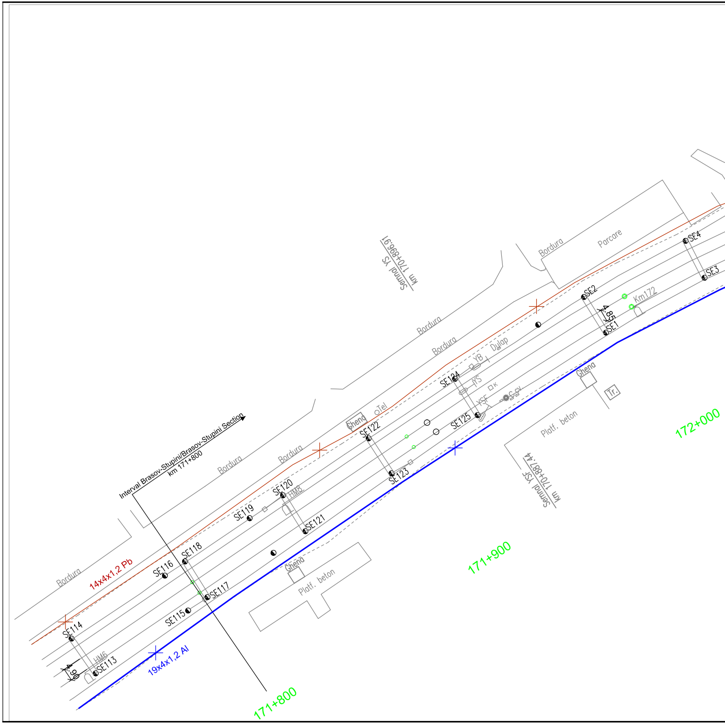
Semnal YS
km 170+896.91
Bordura
Parcare
Bordura
Bordura
Bordura
Dulap
YB
YS
K
YSF
C.cv
SE4
SE3
SE2
4.85
SE1
Km172
SE124
SE125
Ghena
Tr.
Platf. beton
172+000
Semnal YSF
km 170+887.44
Interval Brasov-Stupini/Brasov-Stupini Section
km 171+800
Bordura
Bordura
Ghena
Tel
SE122
SE123
SE120
HM8
SE119
SE121
171+900
Ghena
Platf. beton
Bordura
14x4x1,2 Pb
SE116
SE118
SE117
SE115
SE114
HM6
4.90
SE113
19x4x1,2 Al
171+800

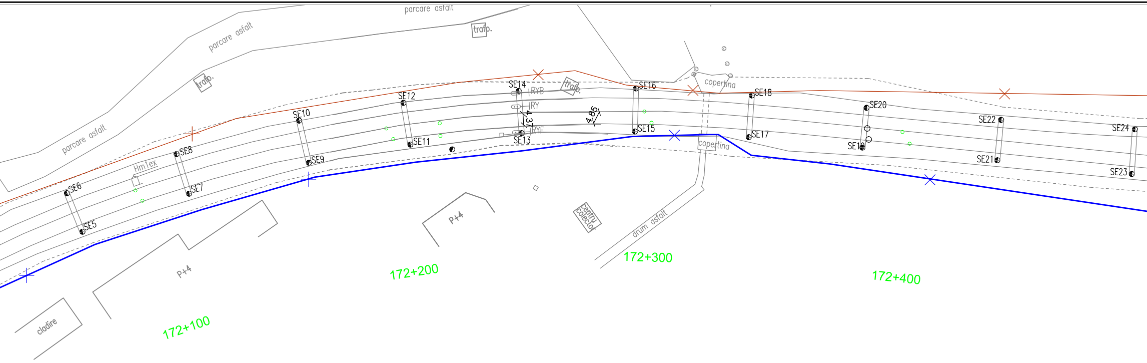
parcare asfalt
parcare asfalt
parcare asfalt
trafo.
trafo.
trafo.
SE14
SE16
SE18
SE20
SE22
SE24
SE12
SE10
SE8
SE6
SE5
SE7
SE9
SE11
SE13
SE15
SE17
SE19
SE21
SE23
IRYB
IRY
IRYF
4.37
4.85
copertina
copertina
Hm1ex
centru colector
drum asfalt
P+4
P+4
cladire
172+100
172+200
172+300
172+400

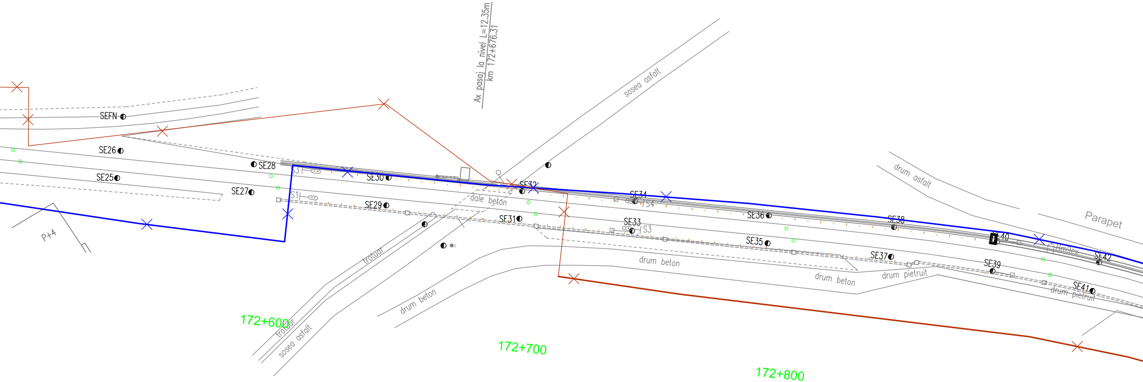
Ax pasaj la nivel L=12.35m
km 172+676.31
sosea asfalt
SEFN
SE26
SE25
P+4
SE28
SE27
S3
S1
SE30
SE29
dale beton
SE32
SE31
trotuar
SE34
S4
SE33
S3
drum asfalt
Parapet
SE36
SE35
SE38
drum beton
drum beton
drum pietruit
SE37
SE40
Hm9cx
SE42
SE39
SE41
drum pietruit
drum beton
trotuar
sosea asfalt
172+600
172+700
172+800
172+900

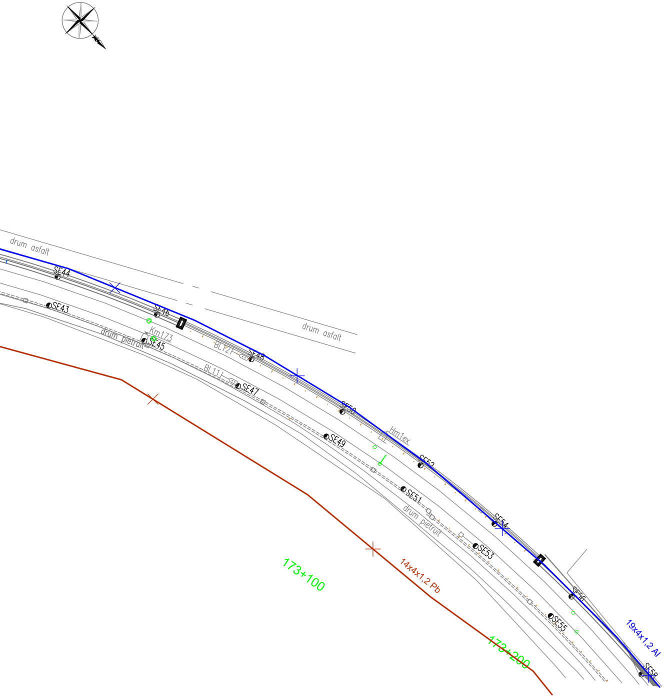

drum asfalt
SE44
SE43
SE46
Km173
SE45
drum pietruit
BL12I
SE48
BL11I
SE47
drum asfalt
SE50
Hm1ex
SE49
SE52
SE51
drum pietruit
SE54
SE53
SE56
SE55
19x4x1,2 Al
SE58
173+100
14x4x1,2 Pb
173+200

LEGENDA / LEGEND

—✕—✕—	Cablu telefonic de 19x4x1,2 mmϕ existent - demontat Existing 19x4x1,2 mmϕ telephone cable - dismounted
—✕—✕—	Cablu telefonic de 14x4x1,2 mmϕ existent - demontat Existing 14x4x1,2 mmϕ telephone cable - dismounted

D					
C					
B					
A					
Indice Index	Data Date	Modificare Modification/Revision	Proiectant Designer	Aprobat Consultant Approved Consultant	Aprobat CFR Approved CFR

GUVERNUL ROMANIEI
ROMANIAN GOVERNMENT

PROIECT FINANŢAT DE UNIUNEA EUROPEANĂ
EUROPEAN UNION FINANCED PROJECT

CLIENT / CLIENT

CFR

C.N.C.F. "C.F.R." - S.A.

ITALFERR
GRUPPO FERROVIE DELLO STATO
Joint Venture leader

Scott Wilson

OBERMEYER
PLANEN + BERATEN GmbH

TECNIC
Consulting Engineers

CONSULTANT / CONSULTANT

			Data Date	Semnătură Signature
Aprobat Approved	Şef proiect Project manager	R. Liuzza	12.2011	
Aprobat Approved	Coordonator Secţiune 1 Section 1 Coordinator	C. Gambelli	12.2011	
Verificat Checked	Expert Verificator Checking Expert	Pino Amodio	12.2011	

SUBCONTRACTANT / SUBCONTRACTOR

AREX COMPANY

Aprobat Approved	Responsabil Subcontractant Subcontractor Responsible	A.Stanciu - Dinulescu	12.2011	
Întocmit Elaborated	Proiectant Designer	Stefania Archip	12.2011	

Reabilitarea liniei de cale ferata Brasov - Simeria, parte componentă a coridorului IV Pan European, pentru circulaţia trenurilor cu viteza maximă de 160 km/h,
Tronsonul : Brasov - Sighisoara
Rehabilitation of the railway line Brasov - Simeria, component Part of the IV Pan-European Corridor, for the trains circulation with maximum speed of 160 km/h,
Section : Brasov - Sighisoara

Proiect/Project
2004/RO/16/P/PA/003

Faza / Phase:
P.Th. / T.D.

Denumire desen / Drawing Title :

Demontarea cablului telefonic interurban
Plan de situatie - interval Brasov - Stupini Section - Layout Plan
Km 171 + 800 - Km 173 + 200
Dismounting of existing long-haul telephone cable

Codificare / Codification System	Scara / Scale 1:1000	LOT / LOT	Nr. / No 01 / 02

E A 5 1 | 0 1 | C | 0 2 | L 7 | T C | 0 0 | 5 | 1 | 0 0 2 | 1