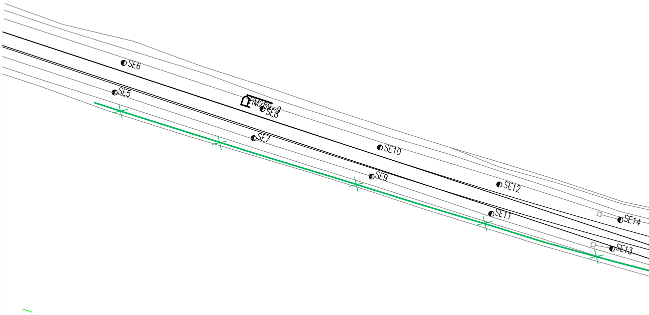
SE6
SE5
HM289=9
SE8
SE7
SE10
SE9
SE12
SE11
SE14
SE13

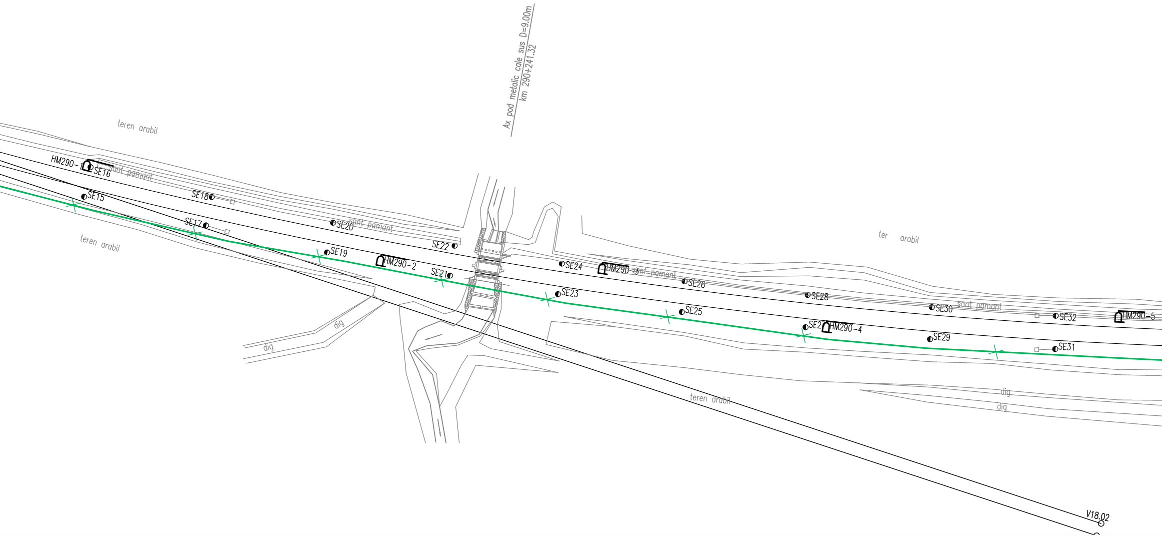
Ax pod metalic cale sus D=9.00m
km 290+241.32
teren arabil
HM290-1
SE16
sant pamant
SE15
SE18
SE17
SE20
sant pamant
teren arabil
SE19
HM290-2
SE22
SE21
dig
dig
SE24
HM290-3
sant pamant
SE26
SE23
ter arabil
SE25
SE28
SE2
HM290-4
SE30
sant pamant
SE32
HM290-5
SE29
SE31
teren arabil
dig
dig
V18.02

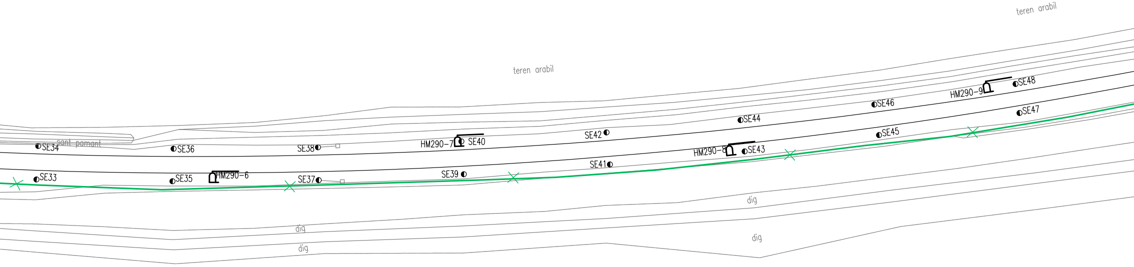
teren arabil
teren arabil
sant pamant
SE33
SE34
SE35
SE36
HM290-6
SE37
SE38
SE39
HM290-7
SE40
SE41
SE42
SE43
HM290-8
SE44
SE45
SE46
SE47
HM290-9
SE48
dig
dig
dig
dig

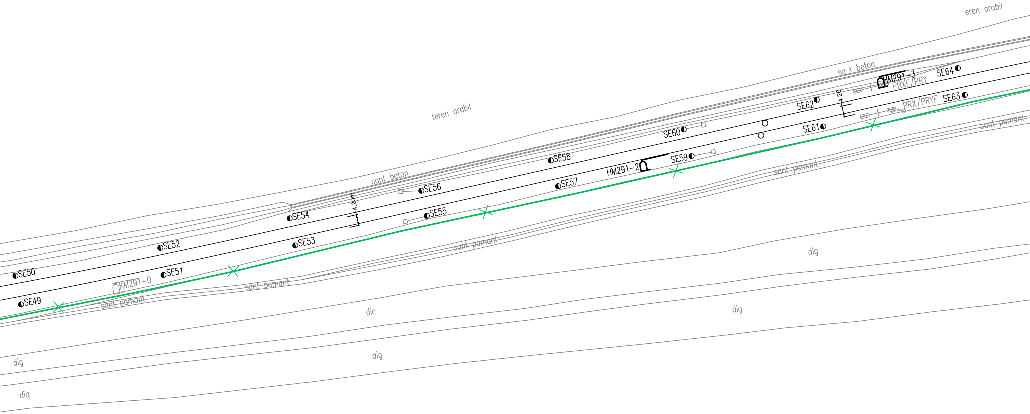
teren arabil
sant beton
sa t beton
-eren arabil
SE49
SE50
SE51
SE52
SE53
SE54
SE55
SE56
SE57
SE58
SE59
SE60
SE61
SE62
SE63
SE64
KM29T-0
HM291-2
HM291-3
4.20m
4.20
PRXF/PRY
PRX/PRYF
sant pamant
sant pamant
sant pamant
sant pamant
sant pamant
dic
dig
dig
dig
dig
dig

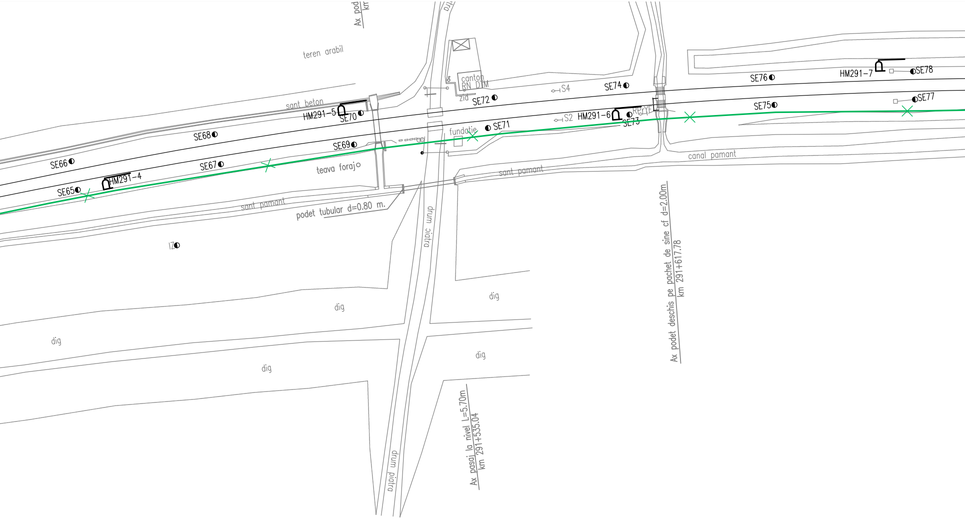
Ax pod
km
teren arabil
canton
RN DTM
zid
SE72
S4
SE74
SE76
HM291-7
SE78
SE77
SE75
sant beton
HM291-5
SE70
SE68
SE66
SE69
fundatie
SE71
S2
HM291-6
SE73
SE67
teava foraj
HM291-4
SE65
sant pamant
podet tubular d=0.80 m.
sant pamant
canal pamant
IZ
drum piatra
dig
dig
dig
dig
dig
drum piatra
Ax pasaj la nivel L=5.70m
km 291+535.04
Ax podet deschis pe pachet de sine cf d=2.00m
km 291+617.78

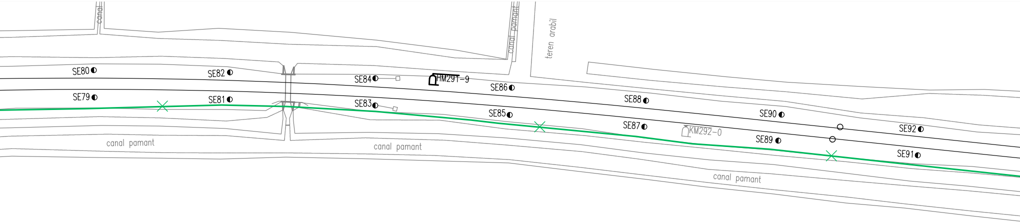
canal
canal pamant
teren arabil
SE80
SE82
SE84
HM291-9
SE86
SE88
SE90
SE92
SE79
SE81
SE83
SE85
SE87
KM292-0
SE89
SE91
canal pamant
canal pamant
canal pamant

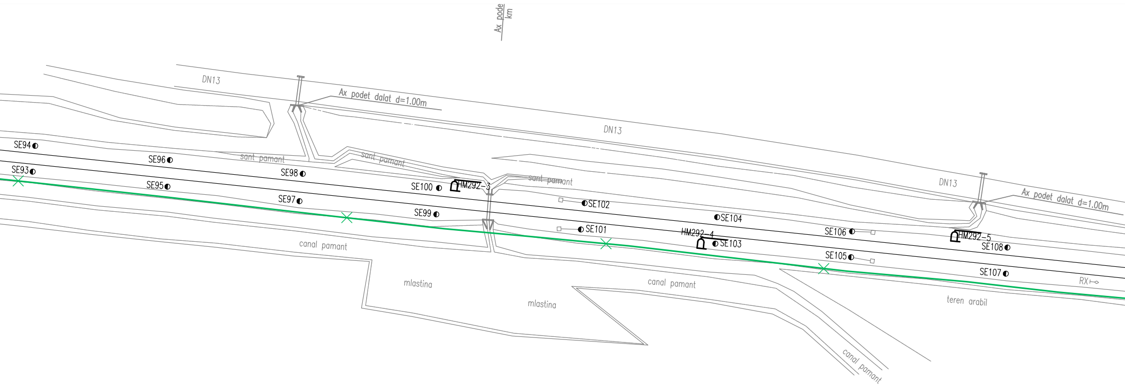

Ax pode
km
DN13
Ax podet dalat d=1.00m
DN13
DN13
Ax podet dalat d=1.00m
SE94
SE96
sant pamant
sant pamant
SE93
SE98
SE100
HM292-3
sant pamant
SE95
SE102
SE97
SE104
SE99
SE101
SE106
HM292-5
HM292-4
SE103
SE108
SE105
canal pamant
SE107
RX
mlastina
canal pamant
teren arabil
mlastina
canal pamant

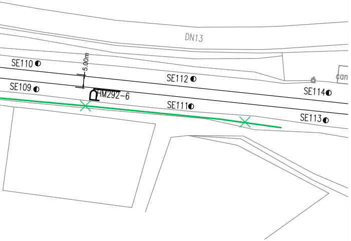
DN13
SE110
SE112
SE109
5.00m
HM292-6
SE111
SE114
SE113
can

LEGENDA / LEGEND

Cabluri telefonice existente demontate
Existing telephone cables dismounted

NOTA: Cele două cabluri existente de 19 x 4 x 1,2 mmΦ si 7 x 4 x 1,2 mmΦ sunt instalate în acelasi sant

NOTE: The two existing cables of 19 x 4 x 1,2 mmΦ and 7 x 4 x 1,2 mmΦ are installed in the same trench

D					
C					
B					
A					
Indice Index	Data Date	Modificare Modification/Revision	Proiectant Designer	Aprobat Consultant Approved Consultant	Aprobat CFR Approved CFR

GUVERNUL ROMANIEI
ROMANIAN GOVERNMENT

PROIECT FINANŢAT DE UNIUNEA EURO
EUROPEAN UNION FINANCED PR

CFR

C.N.C.F. "C.F.R." - S.A.

CLIENT / CLIENT

ITALFERR
GRUPPO FERROVIE DELLO STATO
Joint Venture leader

Scott Wilson

OBERMEYER
PLANEN + BERATEN GmbH

TECNIC
Consulting Engineers

CONSULTANT / CONSULTANT

			Data Date	Semnătură Signature
Aprobat Approved	Şef proiect Project manager	R. Liuzza		
Aprobat Approved	Coordonator Secţiune 1 Section 1 Coordinator	C. Gambelli		
Verificat Checked	Expert Verificator Checking Expert	Pino Amodio		

SUBCONTRACTANT / SUBCONTRACTOR

AREX
COMPANY

Aprobat Approved	Responsabil Subcontractant Subcontractor Responsible	A.Stanciu - Dinulescu		
Întocmit Elaborated	Proiectant Designer	Stefania Archip		

Reabilitarea liniei de cale ferata Braşov - Simeria, parte componentă a coridorului IV Pan European, pentru circulaţia trenurilor cu viteza maximă de 160 km/h, **Tronsonul : Braşov - Sighişoara**

Rehabilitation of the railway line Brasov - Simeria, component Part of the IV Pan-European Corridor, for the trains circulation with maximum speed of 160 km/h,
Section : Braşov - Sighişoara

Proiect/Project
2004/RO/16/P/PA/003

Faza / Phase:
P.Th. / T.D.

Denumire desen / Drawing Title :

Demontarea cablului telefonic interurban
Plan de situatie Vanatori-Albesti; Vanatori-Albesti section Layout Plan
Dismounting of existing long - haul telephone cable

Codificare / Codification System	Scara / Scale 1:1000	LOT / LOT	Nr. / No 01 / 01

E A 5 1 | 0 1 | C | 1 8 | L 7 | T C | 1 0 | 1 | 1 | 0 0 2 | 1