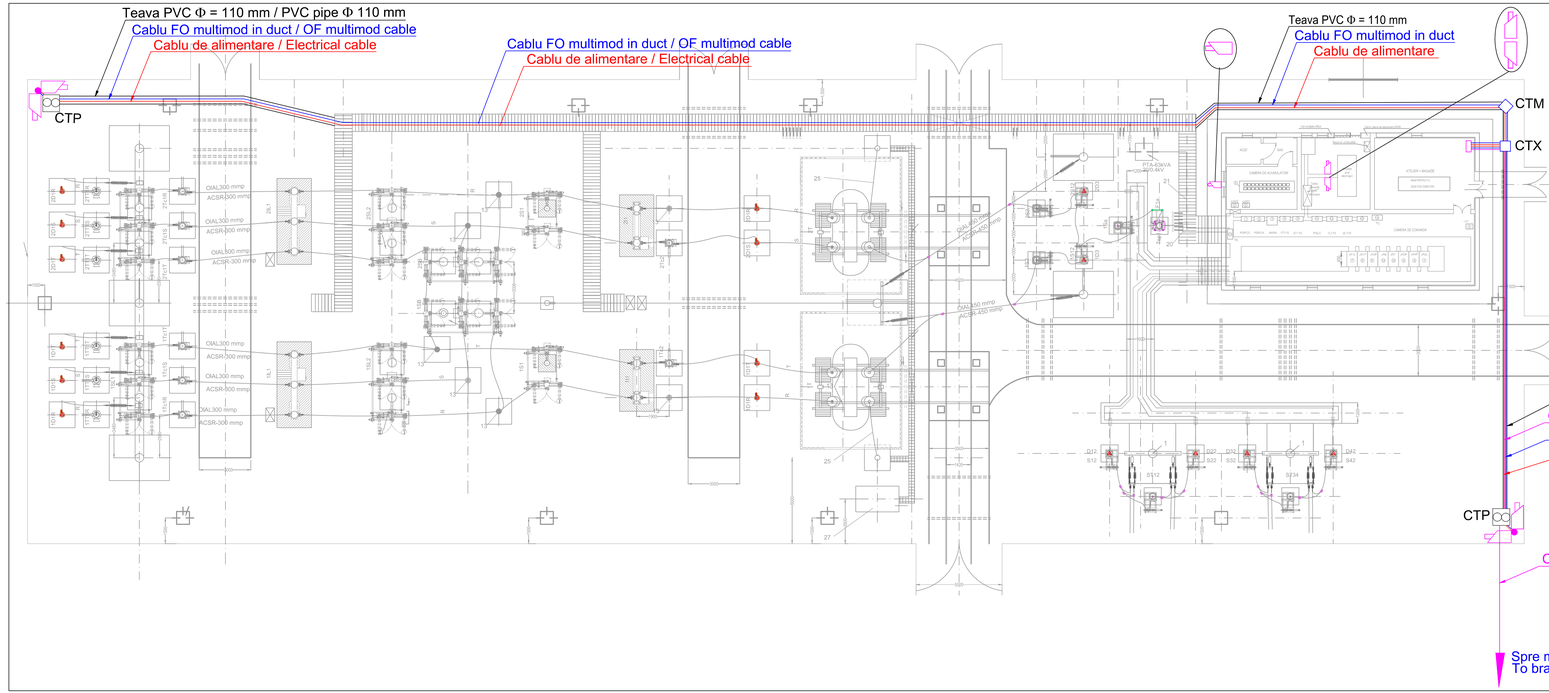

LEGENDĂ
LEGEND

- Camere video montate pe stâlp
  Video cameras mounted on pole
- Cameră video montată pe perete
  Video camera mounted on wall
- Cameră de tragere tip X
  X type manhole
- Cameretă de beton
  Handhole
- Cameretă din plastic
  Plastic handhole
- Cablu cu fibre optice monomod
  Singlemode optical fiber cable
- Cablu cu fibre optice multimod
  Multimode optical fiber cable
- Cablu de alimentare
  Electrical cable
- Ramă cu echipamente
  Equipment cabinet

Indice / Index	Data / Date	Modificare / Modification/Revision	Proiectant / Designer	Aprobat Consultant / Approved Consultant	Aprobat CFR / Approved CFR
D					
C					
B					
A					

GUVERNUL ROMANIEI / ROMANIAN GOVERNMENT

PROIECT FINANTAT DE UNIUNEA EUROPEANĂ / EUROPEAN UNION FINANCED PROJECT

CLIENT / CLIENT: C.N.C.F. "C.F.R." - S.A.

CONSULTANT / CONSULTANT

			Data / Date	Semnătură / Signature
Aprobat / Approved	Șef proiect / Project manager	R. Liuzza		
Aprobat / Approved	Coordonator Secțiune 1 / Section 1 Coordinator	C. Gambelli		
Verificat / Checked	Verificator / Verifier	Pino Amodio		

SUBCONTRACTANT / SUBCONTRACTOR

Aprobat / Approved	Responsabil Subconsultant / Subconsultant Responsible	A.Stanciu - Dinulescu		
Întocmit / Elaborated	Proiectant / Designer	Gabriela Trifan		

Reabilitarea liniei de cale ferata Brașov - Simeria, parte componentă a coridorului IV Pan European, pentru circulația trenurilor cu viteza maximă de 160 km/h,
Tronsonul : Brașov - Sighișoara
Rehabilitation of the railway line Brașov - Simeria, component Part of the IV Pan-European Corridor, for the trains circulation with maximum speed of 160 km/h,
Section : Brașov - Sighișoara

Proiect/Project: 2004/RO/16/P/PA/003

Faza / Phase: P.Th. / T.D.

Denumire desen / Drawing Title :

Substatia de tractiune MURENI - Traction Substation

Instalatia de supraveghere video - Plan de situatie

Video Surveillance System - Layout plan

Codificare / Codification System	Scara / Scale 1:1000	LOT / LOT	Nr. / No. 01 / 01

E A 5 1 | 0 1 | C | 1 6 | U X | S E | 0 6 | 3 | 7 | 0 0 1 | 0