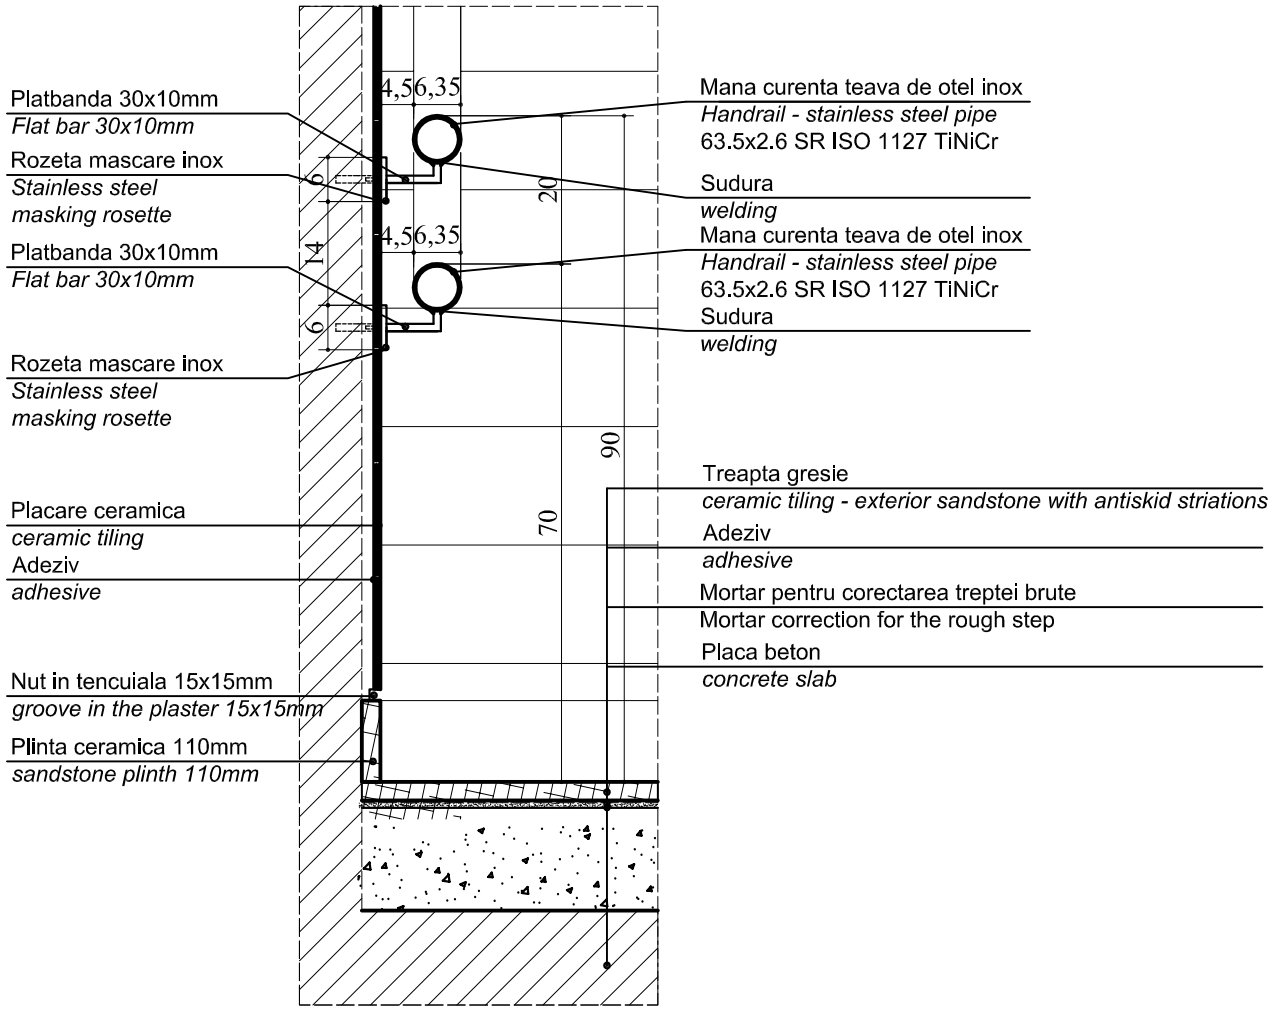

DETALIU MANA CURENTA - *HANDRAIL DETAIL* SC 1:10

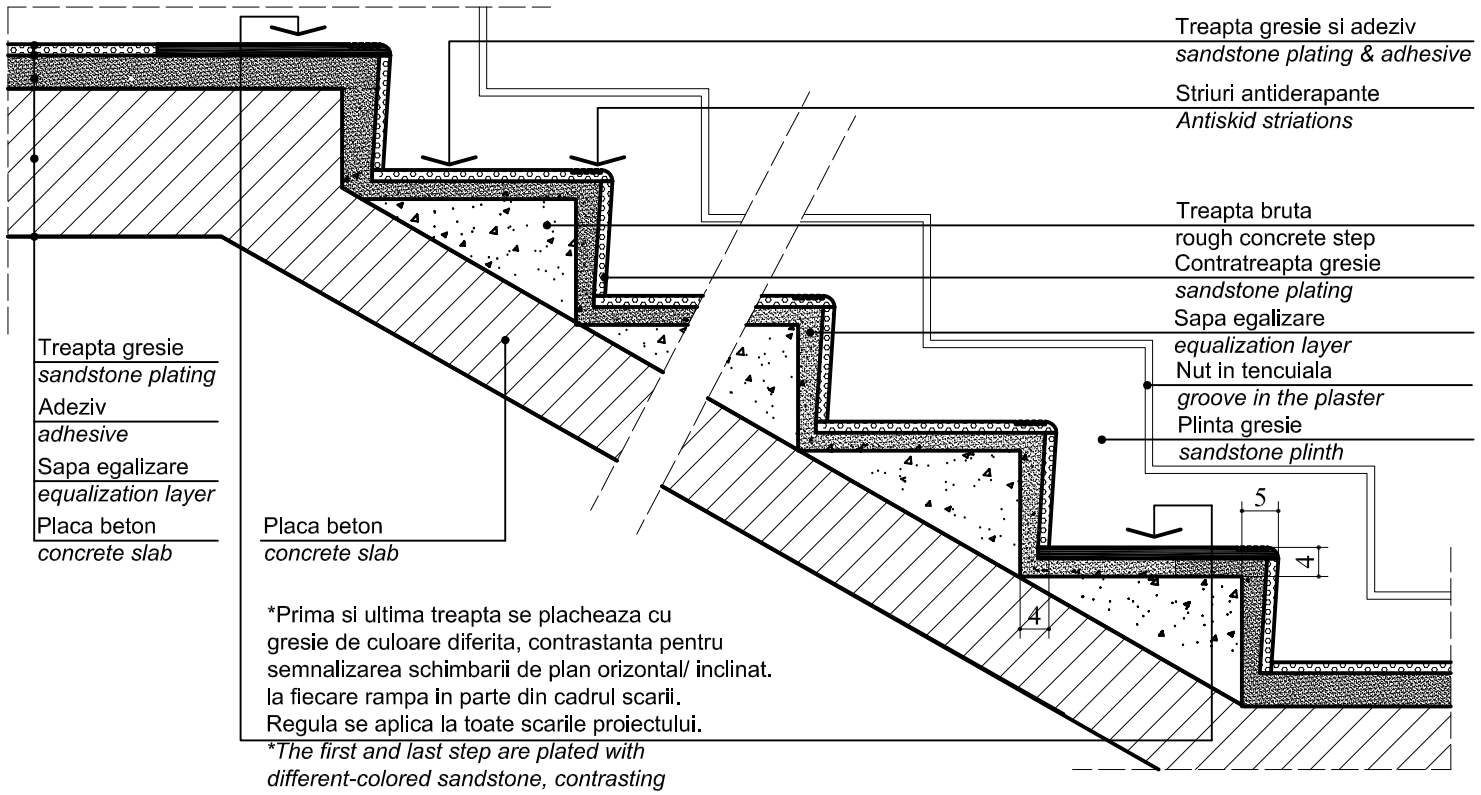

*Prima si ultima treapta se placheaza cu gresie de culoare diferita, contrastanta pentru semnalizarea schimbarii de plan orizontal/ inclinat. la fiecare rampa in parte din cadrul scarii. Regula se aplica la toate scarile proiectului.

**The first and last step are plated with different-colored sandstone, contrasting signalling change of horizontal / inclined surfaces for every ramp of the stair . The rule applies to all the stairs of the project.*

DETALIU SCARI - *STAIRS DETAIL* SC 1:10

Indice Index	Data Date	Modificare Modification/Revision	Proiectant Designer	Aprobat Consultant Approved Consultant	Aprobat CFR Approved CFR
D					
C					
B					
A					

GUVERNUL ROMANIEI
ROMANIAN GOVERNMENT

PROIECT FINANŢAT DE UNIUNEA EUROPEANĂ
EUROPEAN UNION FINANCED PROJECT

CLIENT / CLIENT

C.N.C.F. "C.F.R." - S.A.

ITALFERR
GRUPPO FERROVIE DELLO STATO
Joint Venture leader

Scott Wilson

OBERMEYER
PLANEN + BERATEN GmbH

TECNIC
Consulting Engineers

CONSULTANT / CONSULTANT

			Data Date	Semnătură Signature
Aprobat Approved	Şef proiect Project manager	R. Liuzza	DEC. 2011	
Aprobat Approved	Coordonator Secţiune 1 Section 1 Coordinator	C. Gambelli	DEC. 2011	
Verificat Checked	Verificator Verifier	Giuseppe Fioravanti	DEC. 2011	

SUBCONTRACTANT / SUBCONTRACTOR

AREX COMPANY

Aprobat Approved	Responsabil Subconsultant Subconsultant Responsible	A.Stanciu - Dinulescu	DEC. 2011	
Întocmit Elaborated	Proiectant Designer	Andrei MIU	DEC. 2011	

Reabilitarea liniei de cale ferata Braşov - Simeria, parte componentă a coridorului IV Pan European, pentru circulaţia trenurilor cu viteza maximă de 160 km/h,
Tronsonul : Braşov - Sighişoara
Rehabilitation of the railway line Braşov - Simeria, component Part of the IV Pan-European Corridor, for the trains circulation with maximum speed of 160 km/h,
Section : Braşov - Sighişoara

Proiect/Project
2004/RO/16/P/PA/003

Faza / Phase:
D.E. / E.D.

Denumire desen / Drawing Title :

CLADIRE CALATORI DETALII SCARI SI BALUSTRADE
RAILWAY PASSENGER BUILDING HANDRAILS & STAIRS DETAILS

Codificare / Codification System	Scara / Scale	LOT / LOT	Nr. / No
E A 5 1 0 1 E 0 0 B K C C 0 0 0 1 0 0 5 0	1:10		01 / 01