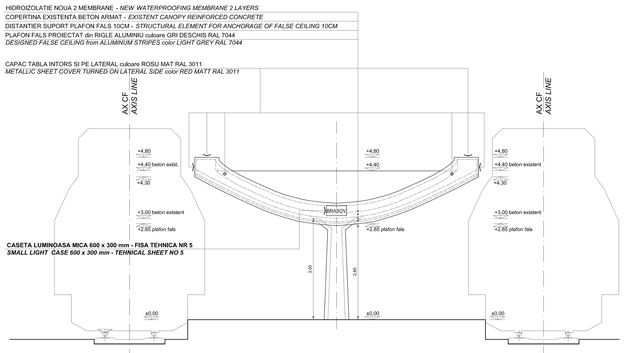

VEDERE CAPAT COPERTINA 1/50 *CANOPY END VIEW 1/50*

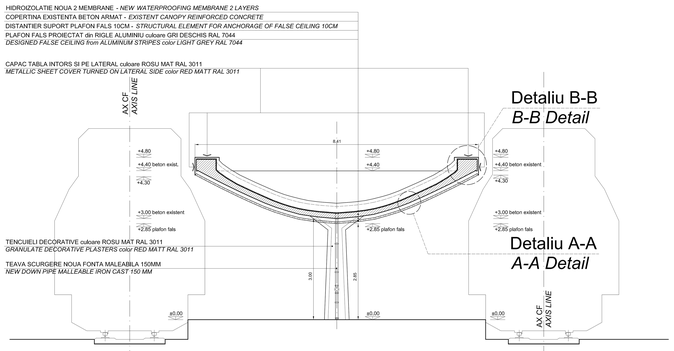

SECTIUNE T - T 1/50 *T - T SECTION 1/50*

REABILITARE COPERTINE EXISTENTE STATIA CF BRASOV

REABILITATION OF EXISTING CANOPIES BRASOV RAILWAY STATION

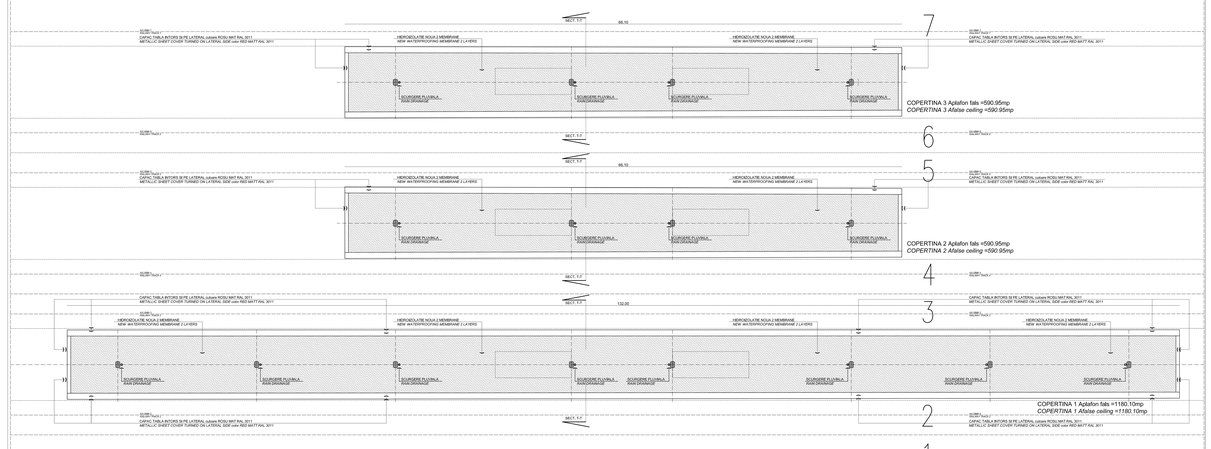

PLAN COPERTINE BRASOV 1/200 - *BRASOV CANOPY TOP VIEW 1/100*

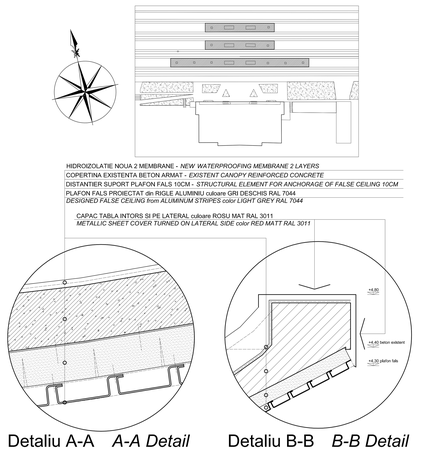

Detaliu A-A *A-A Detail*

Detaliu B-B *B-B Detail*

DETALII PRINCIPIU MONTARE PLAFON RIGLE ALUMINIU - CONFORM PRODUCATOR

PRINCIPLE DETAILS FALSE CEILING INSTALLATION - ALUMINUM STRIPES - ACCORDING TO MANUFACTURER

Indice / Index	Data / Date	Modificare / Modification/Revision	Proiectant / Designer	Aprobat Consultant / Approved Consultant	Aprobat CFR / Approved CFR
D					
C					
B					
A					

GUVERNUL ROMANIEI / ROMANIAN GOVERNMENT

PROIECT FINANŢAT DE UNIUNEA EUROPEANĂ / EUROPEAN UNION FINANCED PROJECT

C.N.C.F. "C.F.R." - S.A.

CLIENT / CLIENT

ITALFERR GRUPPO FERROVIE DELLO STATO Joint Venture leader · Scott Wilson · OBERMEYER PLANEN + BERATEN GmbH · TECNIC Consulting Engineers

CONSULTANT / CONSULTANT

			Data / Date	Semnătură / Signature
Aprobat / Approved	Şef proiect / Project manager	R. Liuzza	12. 2011	
Aprobat / Approved	Coordonator Secţiune 1 / Section 1 Coordinator	C. Gambelli	12. 2011	
Verificat / Checked	Verificator / Verifier	Giuseppe Fioravanti	12. 2011	

SUBCONTRACTANT / SUBCONTRACTOR

AMEX

Aprobat / Approved	Responsabil Subconsultant / Subconsultant Responsible	A.Stanciu - Dinulescu	12. 2011	
Întocmit / Elaborated	Proiectant / Designer	Andrei MIU	12. 2011	

Reabilitarea liniei de cale ferata Brasov - Simeria, parte componentă a coridorului IV Pan European, pentru circulaţia trenurilor cu viteza maximă de 160 km/h,
Tronsonul : Braşov - Sighişoara
Rehabilitation of the railway line Brasov - Simeria, component Part of the IV Pan-European Corridor, for the trains circulation with maximum speed of 160 km/h,
Section : Braşov - Sighişoara

Proiect/Project 2004/RO/16/P/PA/003

Faza / Phase: P.Th. / T.D.

Denumire desen / Drawing Title :

REABILITARE COPERTINE EXISTENTE STATIA CF BRASOV - *REABILITATION OF EXISTING CANOPIES BRASOV RAILWAY STATION*

Codificare / Codification System																Scara / Scale 1:50		LOT / LOT		Nr / No 01 / 01	
E	A	S	1	0	1	C	0	1	P	Z	C	C	0	0	1	3	0	0	1	1	

594 x 1200 = 0,71MP