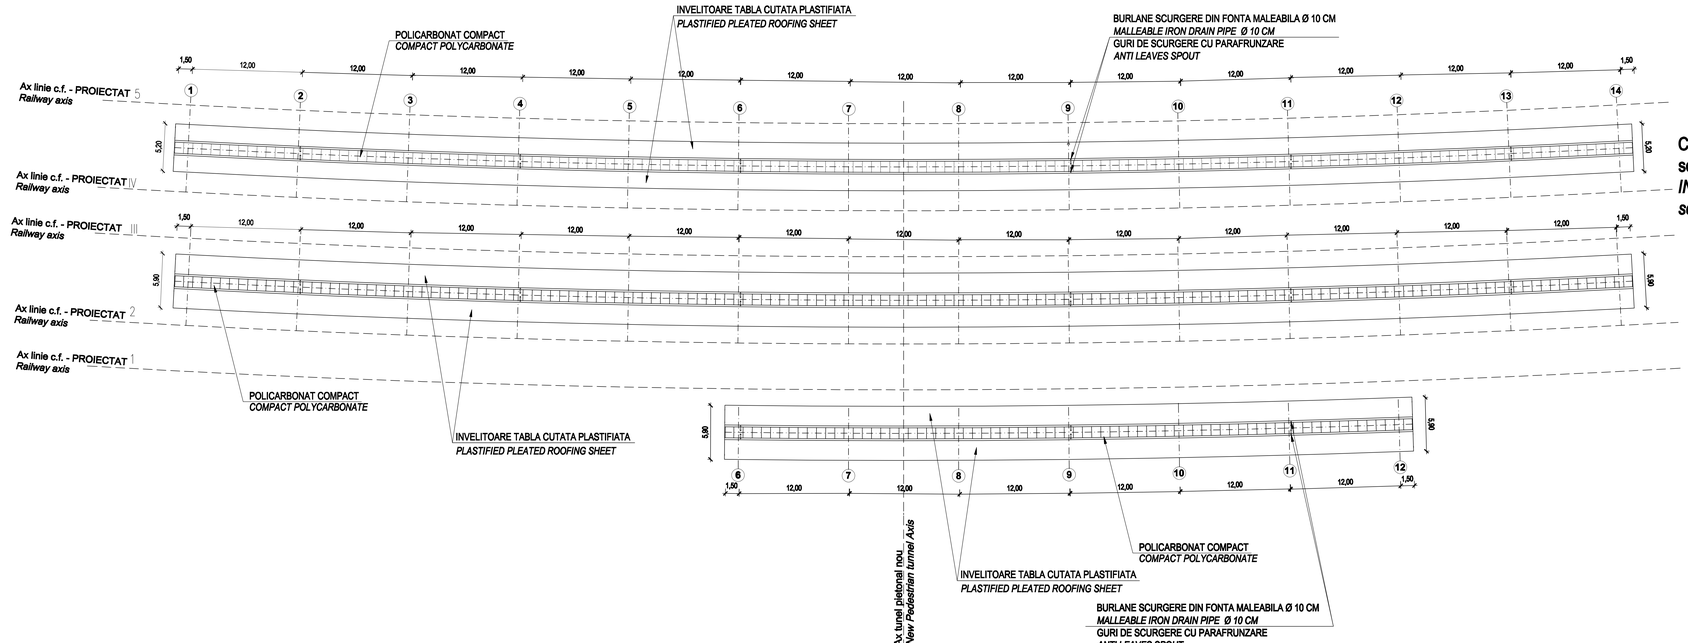

COPERTINE PEROANE INTERMEDIARE
sc 1:200
INTERMEDIATE PLATFORMS CANOPY
sc 1:200

COPERTINA PERON LINIA 1 sc 1:200
FIRST TRACK PLATFORM CANOPY sc 1:200

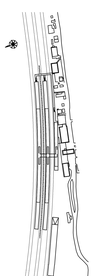

Indice / Index	Data / Date	Modificare / Modification/Revision	Proiectant / Designer	Aprobat Consultant / Approved Consultant	Aprobat CFR / Approved CFR
D					
C					
B					
A					

GUVERNUL ROMANIEI / ROMANIAN GOVERNMENT
PROIECT FINANTAT DE UNIUNEA EUROPEANĂ / EUROPEAN UNION FINANCED PROJECT

CLIENT / CLIENT: C.N.C.F. "C.F.R." - S.A.

CONSULTANT / CONSULTANT

			Data / Date	Semnătură / Signature
Aprobat / Approved	Şef proiect / Project manager	R. Liuzza	12.2011	
Aprobat / Approved	Coordonator Disciplina 1 / Section 1 Coordinator	C. Gambelli	12.2011	
Aprobat / Approved	Verificator / Verifier	Giuseppe Floravanti	12.2011	

SUBCONTRACTANT / SUBCONTRACTOR

Aprobat / Approved	Responsabil Subconsultant / Subconsultant Responsible	A.Stanciu - Dinulescu	12.2011	
Întocmit / Elaborated	Proiectant / Designer	Stefania Gheorghe	12.2011	

Reabilitarea liniei de cale ferata Brasov - Simeria, parte componentă a coridorului IV Pan European, pentru circulaţia trenurilor cu viteza maximă de 160 km/h,
Tronsonul : Brasov - Sighisoara
Rehabilitation of the railway line Brasov - Simeria, component Part of the IV Pan-European Corridor, for the trains circulation with maximum speed of 160 km/h,
Section : Brasov - Sighisoara

Proiect/Project
2004/RO/16/P/PV/029
Faza / Phase: P.Th. / T.D.

Denumire desen / Drawing Title :

Plan de invelitoare copertine - Statia FELDIOARA
FELDIOARA Station - Roofing sheet canopy layout plan

Codificare / Codification System															Scara / Scale 1 : 500		LOT / LOT		Nr. / No. 01 / 01	
E	A	5	1	0	1	C	0	7	P	0	C	C	0	0	4	3	0	0	1	1

5 A3 = 0.62