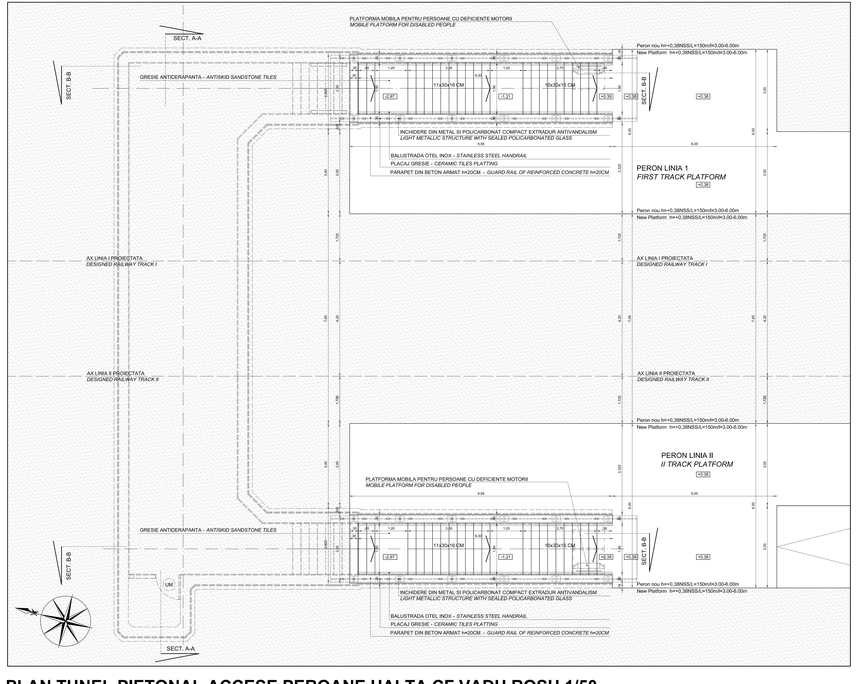

PLAN TUNEL PIETONAL ACCESE PEROANE HALTA CF VADU ROSU 1/50

PEDESTRIAN TUNNEL PLATFORMS ACCES PLAN VADU ROSU *FLAG STATION 1/50*

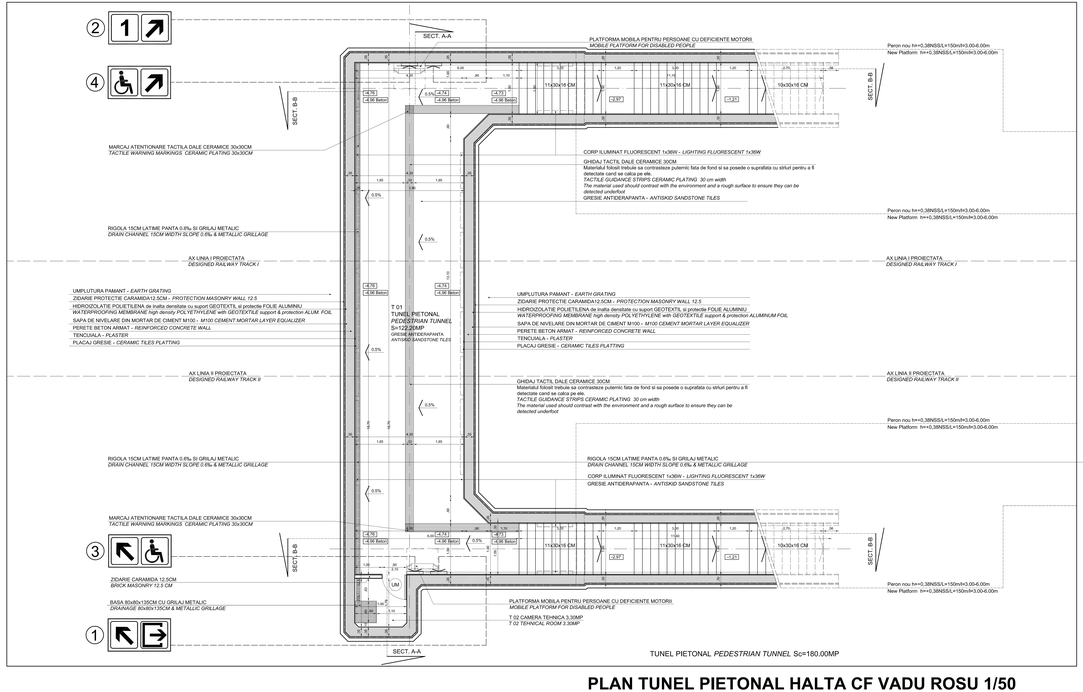

TUNEL PIETONAL *PEDESTRIAN TUNNEL* Sc=180.00MP

PLAN TUNEL PIETONAL HALTA CF VADU ROSU 1/50

PEDESTRIAN TUNNEL PLAN VADU ROSU *FLAG STATION 1/50*

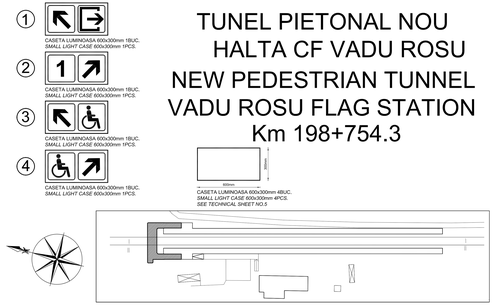

TUNEL PIETONAL NOU HALTA CF VADU ROSU
NEW PEDESTRIAN TUNNEL VADU ROSU FLAG STATION
Km 198+754.3

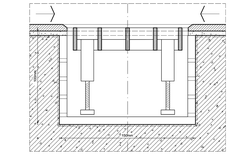

USA METALICA STANGA CAMERA TEHNICA T02 1BUC.
METALLIC DOOR x1 TEHNICAL ROOM T02

D					
C					
B					
A					
Revision Index	Date Data	Modificare Modification/Revision	Proiectant Designer	Aprobat Consultant Approved Consultant	Aprobat CFR Approved CFR

GUVERNUL ROMANIEI
ROMANIAN GOVERNMENT

PROIECT FINANTAT DE UNIUNEA EUROPEANA
EUROPEAN UNION FINANCED PROJECT

C.N.C.F. "C.F.R." - S.A.

CLIENT / CLIENT

ITALFERR GRUPPO FERROVIE DELLO STATO / GRUPPO FERROVIE DELLO STATO — SCOTT WILSON — OBERMEYER PLANEN + BERATEN GmbH — TECNIC Consulting Engineers

CONSULTANT / CONSULTANT

			Data Date	Semnatura Signature
Aprobat Approved	Sef proiect Project manager	R. Liuzza	12. 2011	
Aprobat Approved	Coordonator Sedere Sector Coordinator	C. Gambelli	12. 2011	
Verificat Checked	Verificator Verifier	Giuseppe Fioravanti	12. 2011	

SUBCONTRACTANT / SUBCONTRACTOR

AmeX

Aprobat Approved	Responsabil Subconsultant Subconsultant Responsible	A.Stanciu - I.Dinulescu	12. 2011	
Verificat Checked	Proiectant Designer	Andrei MIU	12. 2011	

Reabilitarea liniei de cale ferata Brasov - Simeria, parte componenta a coridorului IV Pan European, pentru circulatia trenurilor cu viteza maxima de 160 km/h.
Tronsonul : Brasov - Sighisoara
Rehabilitation of the railway line Brasov - Simeria, component Part of the IV Pan-European Corridor, for the trains circulation with maximum speed of 160 km/h,
Section : Brasov - Sighisoara

Proiect/Project 2004/RO/16/P/PA/005

Faza / Phase: P. Th. / T.D.

Denumire desen / Drawing Title:
PLAN TUNEL PIETONAL HALTA CF VADU ROSU - *PEDESTRIAN TUNNEL PLAN VADU ROSU FLAG STATION*
PLAN TUNEL PIETONAL ACCESE PEROANE HALTA CF VADU ROSU - *PEDESTRIAN TUNNEL PLATFORMS ACCES PLAN VADU ROSU FLAG STATION*

Codificare / Codification System	Scara / Scale 1:50	LOT LOT	Nr / No. 01-11
E A S 1 0 1 C 0 8 P B C C 0 0 2 4 0 0 1 0			