NOTA :
- Se vor executa desfaceri de :
  - pardoseli
  - zugraveli la pereti si tavane
  - tamplarie usi si ferestr
- Se vor executa lucrari noi de :
  - pardoseli
  - zugraveli la pereti si tavane
  - tamplarie-usi si ferestre

NOTE :
- *It will be executed disassembles of existing :*
- *floors*
- *paintings at walls and ceiling*
- *joinery of doors and windows*
- *It will be executed new works :*
- *floors*
- *washable paintings at walls and ceiling*
- *new joinery of doors and windows*

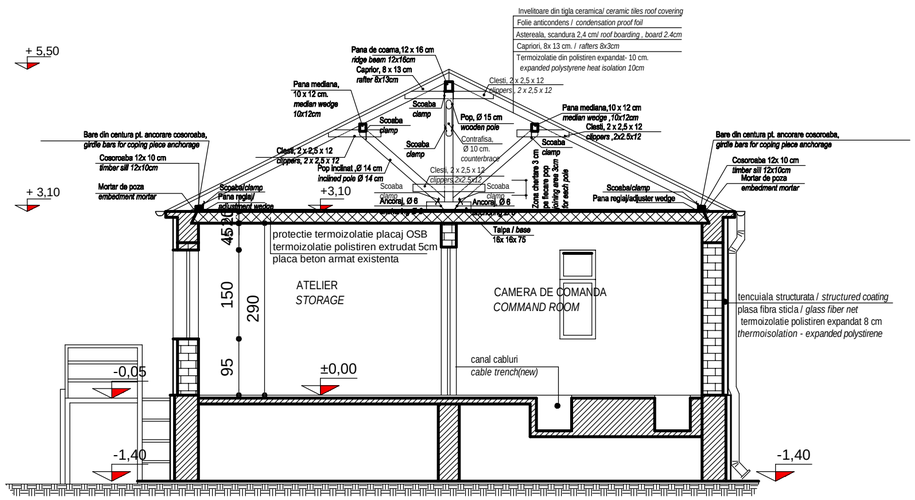

SECTIUNE TRANSVERSALA SC. 1/50
CROSS SECTION SCALE 1/50

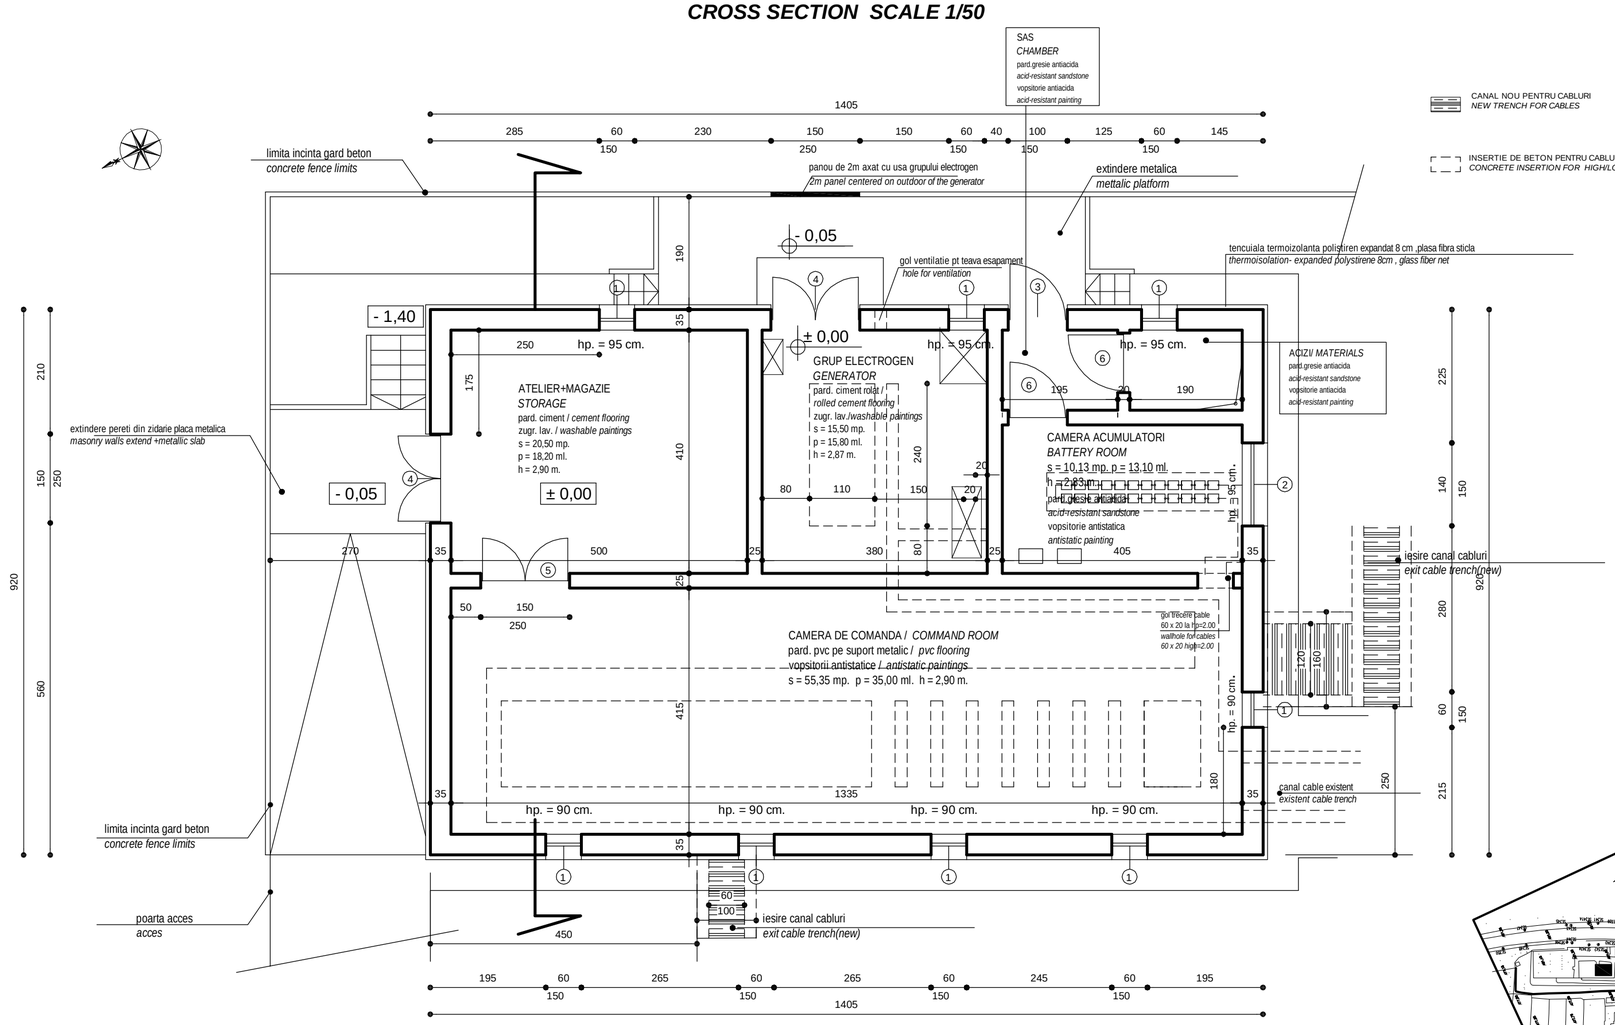

PLAN PARTER AMENAJARE SC. 1/50
GROUNDFLOOR PLAN PROPOSAL SCALE 1/50

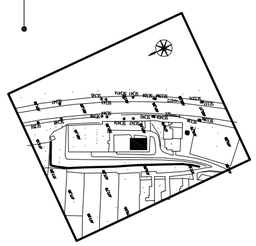

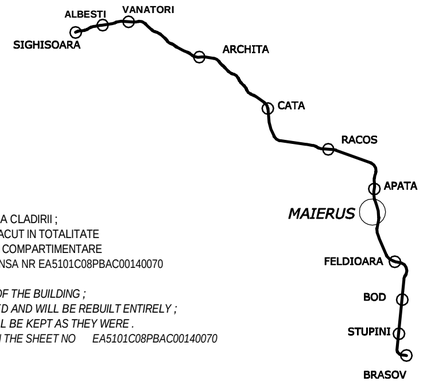

NOTA :
SE VOR REALIZA LUCRARI DE CONSOLIDARE A CLADIRII ;
ACOPERISUL EXISTENT SE VA DESFACE SI VA FI RAFACUT IN TOTALITATE
BLOCUL DE COMANDA EXISTENT SE VA PASTRA CA SI COMPARTIMENTARE
DESCRIEREA PRINDERILOR NOI DIN PROIECT SE REGASESTE IN PLANSA NR EA5101C08PBAC00140070

IT WILL BE EXECUTED WORKS OF CONSILIDATION OF THE BUILDING ;
THE EXISTING ROOF STRUCTURE AND COVERING WILL BE DEMOLISHED AND WILL BE REBUILT ENTIRELY ;
INTERIOR DIVISIONS OF THE EXISTENT COMMAND BLOCK WILL BE KEPT AS THEY WERE .
THE DESCIPTION OF THE NEW FIXTURES OF THE PROJECT WILL BE FOUND IN THE SHEET NO EA5101C08PBAC00140070

CATEGORIA DE IMPORTANTA :
conform HG 766/1997:C (importanta obisnuita)

CLASA DE IMPORTANTA :
conform P. 100 : II

GRADUL DE REZISTENTA LA FOC
conformP. 118 : II

CATEGORIA DE PERICOL DE INCENDIU
(risc de incendiu) conform P. 118 : mediu

Importance category of the construction:
C (ordinary importance)

Importance class of the construction
acording to P100 norm : II

Fire prof degree : II

Fire risk category of the construction:middle

Indice Index	Data Date	Modificare Modification/Revision	Proiectant Designer	Aprobat Consultant Approved Consultant	Aprobat CFR Approved CFR
D					
C					
B					
A					

GUVERNUL ROMANIEI
ROMANIAN GOVERNMENT

PROIECT FINANŢAT DE UNIUNEA EUROPEANĂ
EUROPEAN UNION FINANCED PROJECT

CLIENT / CLIENT

C.N.C.F. "C.F.R." - S.A.

ITALFERR GRUPPO FERROVIE DELLO STATO Joint Venture leader
Scott Wilson
OBERMEYER PLANEN + BERATEN GmbH
TECNIC Consulting Engineers

CONSULTANT / CONSULTANT

			Data Date	Semnătură Signature
Aprobat Approved	Şef proiect Project manager	R. Liuzza		
Aprobat Approved	Coordonator Secţiune 1 Section 1 Coordinator	C. Gambelli		
Verificat Checked	Expert Cheie Checking Expert	Giuseppe Fioravanti		

SUBCONTRACTANT / SUBCONTRACTOR

AREX CONSTRUCT

Aprobat Approved	Responsabil Subconsultant Subconsultant Responsible	A.Stanciu - Dinulescu		
Întocmit Elaborated	Proiectant Designer	Alexandra Hegedus	12.2011	

Reabilitarea liniei de cale ferata Braşov - Simeria, parte component ă a coridorului IV Pan European, pentru circula ţia trenurilor cu viteza maxim ă de 160 km/h,
Tronsonul : Braşov - Sighişoara
Rehabilitation of the railway line Braşov - Simeria, component Part of the IV Pan-European Corridor, for the trains circulation with maximum speed of 160 km/h,
Section : Braşov - Sighişoara

Proiect/Project
2004/RO/16/P/PA/003
Faza / Phase:
P.TH. / T.D.

Denumire desen / Drawing Title :
Substatia de tractiune MAIERUS - BLOC DE COMANDA EXISTENT - PLAN PARTER SI SECTIUNE ; AMENAJARE
MAIERUS Traction Substation - EXISTENT COMMAND BLOCK - GROUNDFLOOR PLAN , SECTION ; PROPOSAL

Codificare / Codification System

Scara / Scale 1:50	LOT / LOT	Nr. / No 01 / 01

E A 5 1 | 0 1 | C | 0 8 | P B | A C | 0 0 | 1 | 4 | 0 0 4 | 1

A2 59.4 X 84

PDF created with pdfFactory Pro trial version www.pdffactory.com