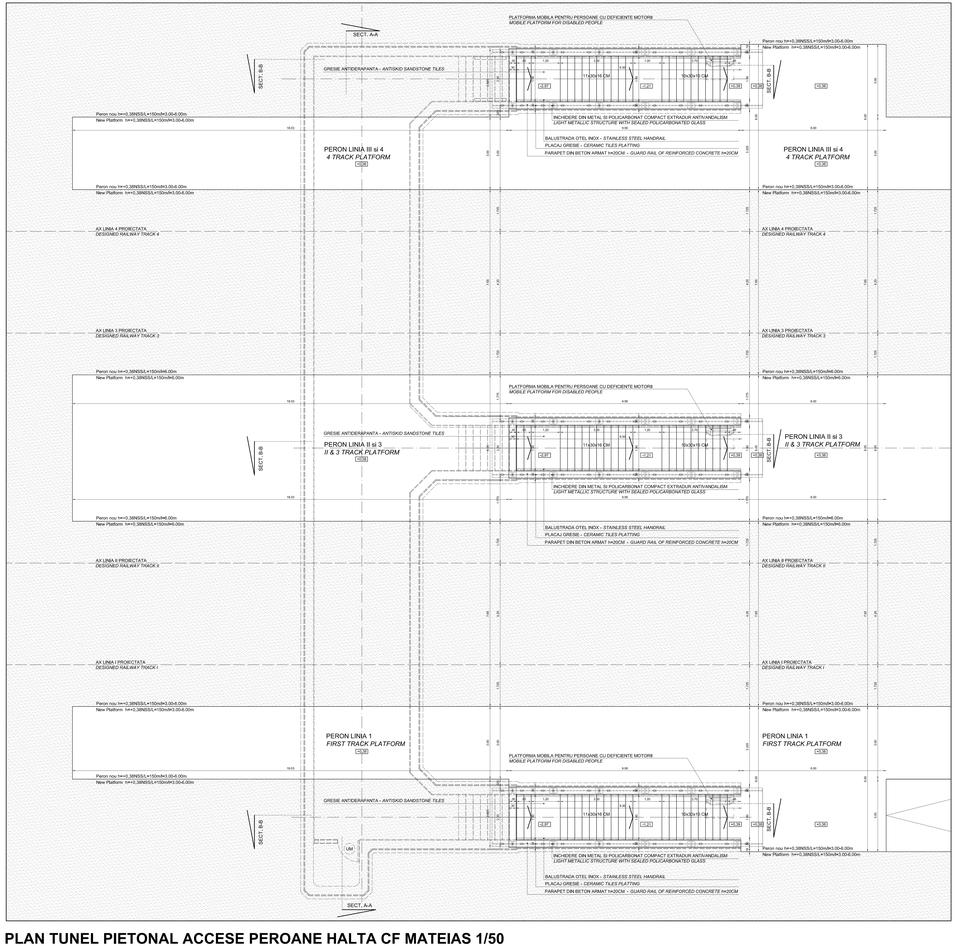

PLAN TUNEL PIETONAL ACCESE PEROANE HALTA CF MATEIAS 1/50

PEDESTRIAN TUNNEL PLATFORMS ACCES PLAN MATEIAS FLAG STATION 1/50

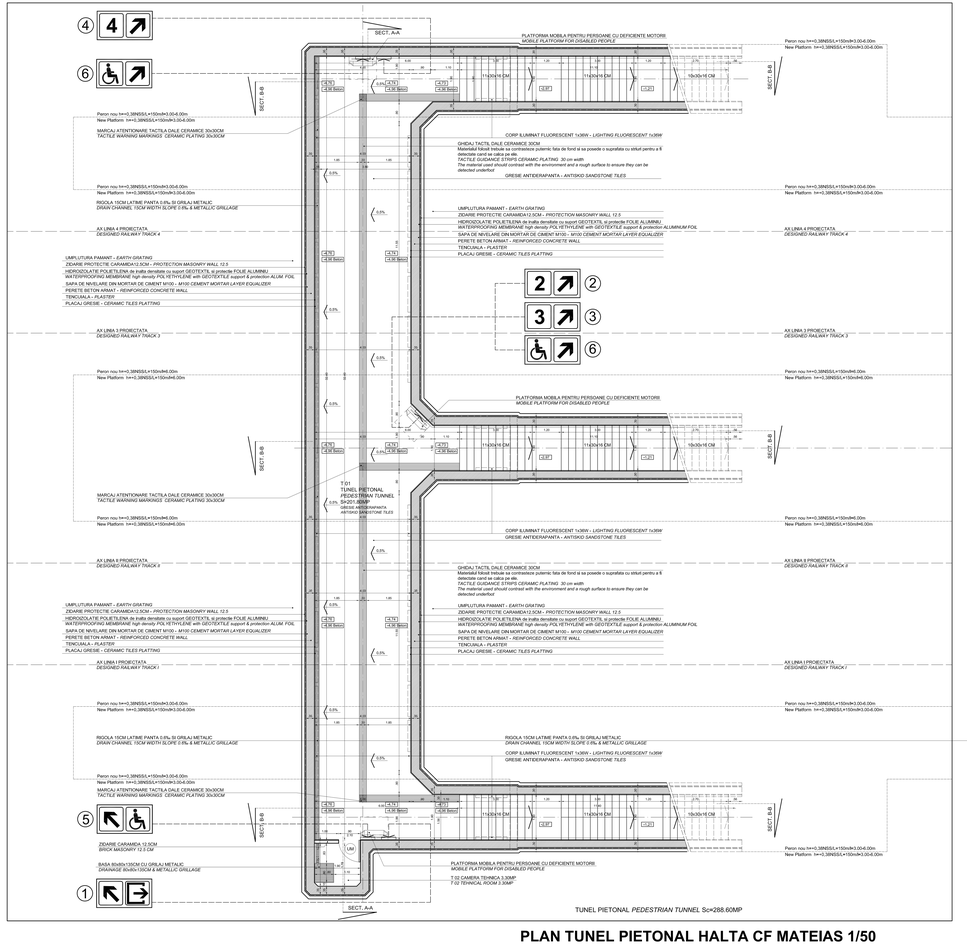

TUNEL PIETONAL *PEDESTRIAN TUNNEL* Sc=288.60MP

PLAN TUNEL PIETONAL HALTA CF MATEIAS 1/50

PEDESTRIAN TUNNEL PLAN MATEIAS FLAG STATION 1/50

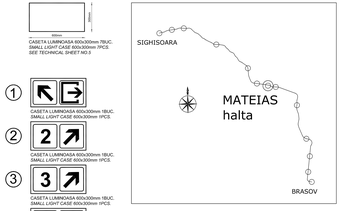

TUNEL PIETONAL NOU
HALTA CF MATEIAS

NEW PEDESTRIAN TUNNEL
MATEIAS FLAG STATION

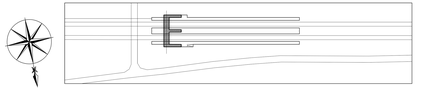

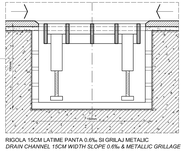

Index / Index	Data / Date	Modificare / Modification/Revision	Proiectat / Designed	Numărul Comenzii / Approved Contract
				Număr CFR / Approved CFR

GUVERNUL ROMANIEI
ROMANIAN GOVERNMENT

PROIECT FINANȚAT DE UNIUNEA EUROPEANĂ
EUROPEAN UNION FINANCED PROJECT

CLIENT / CLIENT

C.N.C.F. "C.F.R." - S.A.

CONSULTANT / CONSULTANT

		Data / Date	Semnătura / Signature
Șef proiect / Project Manager	R. Ulubiță	10. 2011	
Coordonator faza / Section / Coordinator	C. Gavrilă	10. 2011	
Verificat / Checked	Gheorghe Florescu	10. 2011	

SUBCONTRACTANT / SUBCONTRACTANT

Responsabil lucrare/Work Responsible	A.Stanciu - Dinulescu	10. 2011	
Desenat / Drawn	Andrei MIU	10. 2011	

Reabilitarea liniei de cale ferata Brașov - Simeria, parte componentă a coridorului 4 TV Pan European, pentru circulație trenurilor cu viteza maximă de 160 km/h, Secțiunea : Brașov + Sighișoara

Rehabilitation of the railway line Brașov - Simeria, component Part of the IV Pan-European Corridor, for the trains circulation with maximum speed of 160 km/h, Section : Brașov + Sighișoara

Project/Project
2004/RO/16/P/PA/003

Faza / Phase:
P Th. / T.D.

Denumire desen / Drawing Title:
PLAN TUNEL PIETONAL HALTA CF MATEIAS - *PEDESTRIAN TUNNEL PLAN MATEIAS FLAG STATION*

PLAN TUNEL PIETONAL ACCESE PEROANE HALTA CF MATEIAS - *PEDESTRIAN TUNNEL PLATFORMS ACCES PLAN MATEIAS FLAG STATION*

Coefficare / Coefficaffon System

Scara / Scale: 1:100

Nr. / No. 01.01

1	A	1	5	1	-	0	1	-	1	2	-	P	E	-	C	C	-	0	0	1	4	0	0	1	1