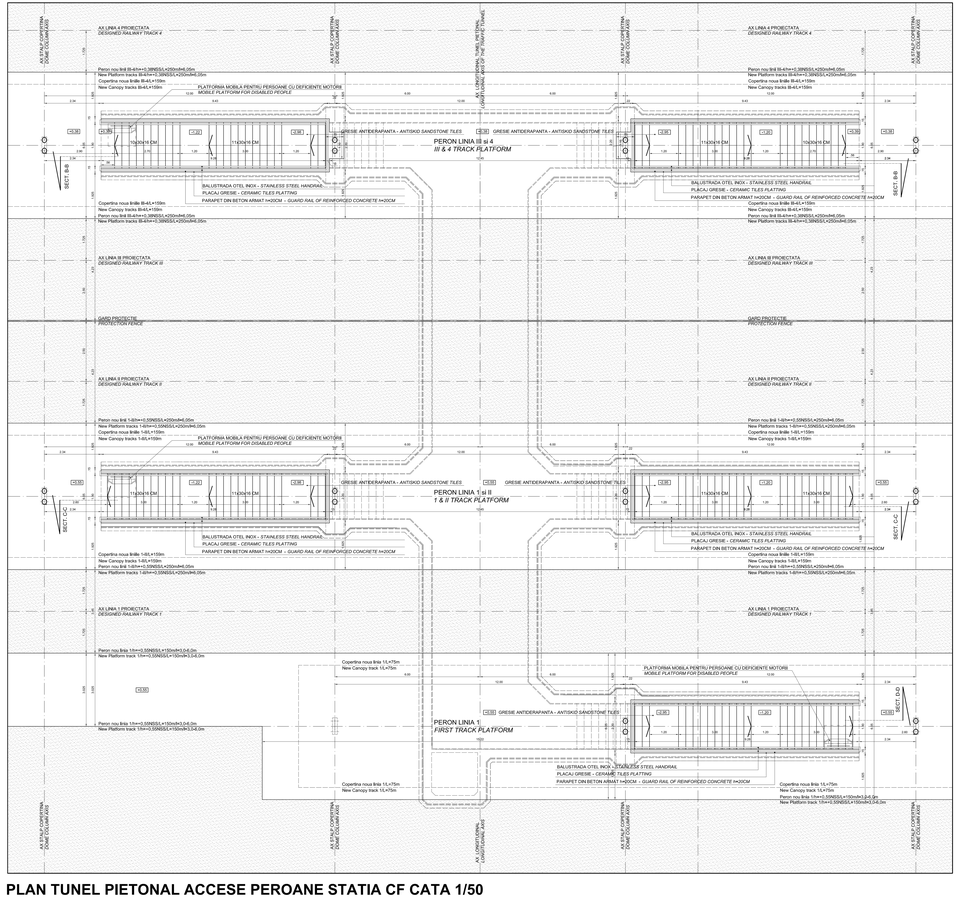

PLAN TUNEL PIETONAL ACCESE PEROANE STATIA CF CATA 1/50

PEDESTRIAN TUNNEL PLATFORMS ACCES PLAN CATA RAILWAY STATION 1/50

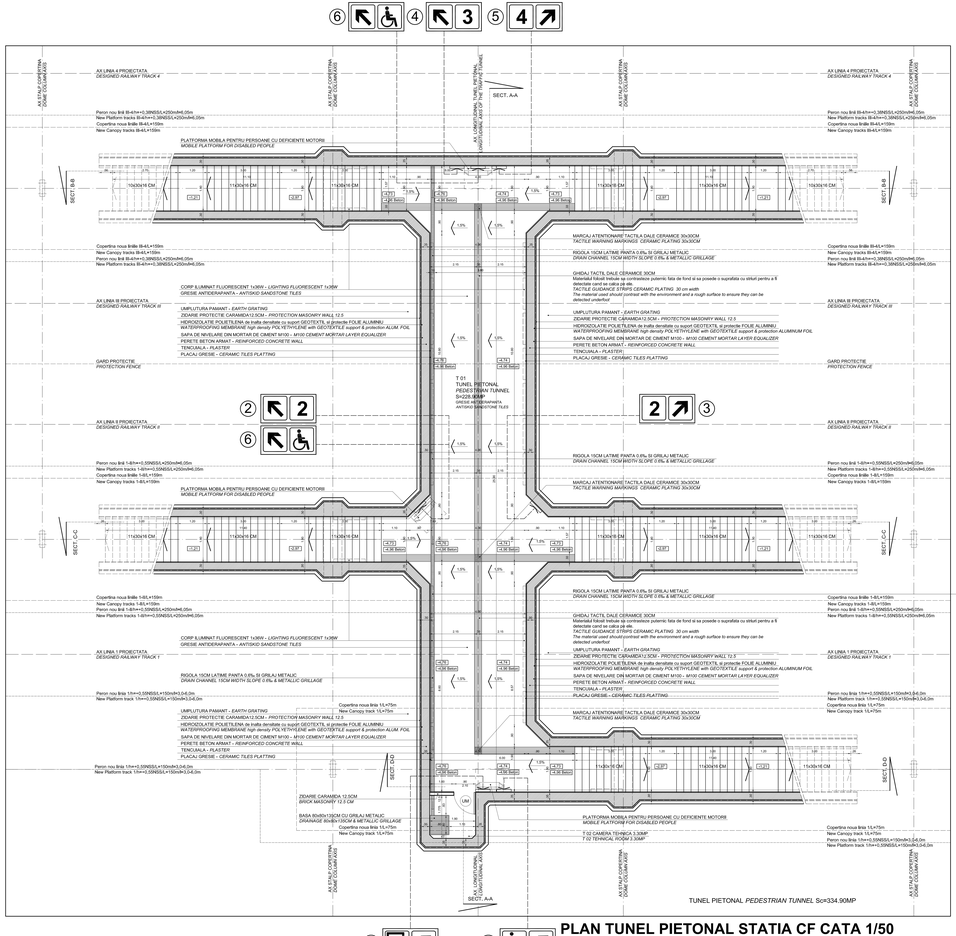

PLAN TUNEL PIETONAL STATIA CF CATA 1/50

PEDESTRIAN TUNNEL PLAN CATA RAILWAY STATION 1/50

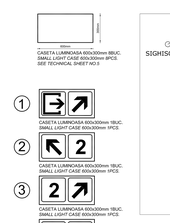

TUNEL PIETONAL NOU STATIA CF CATA

NEW PEDESTRIAN TUNNEL CATA RAILWAY STATION

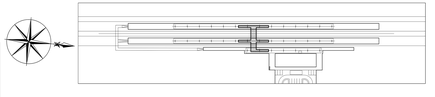

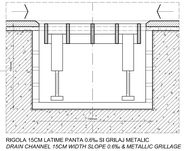

RIGOLA 150CM LATIME PANTA 0.5% SI GRILAJ METALIC
DRAIN CHANNEL 150CM WIDTH SLOPE 0.5% & METALLIC GRILLAGE

D						
C						
B						
A						
Index Index	Data Date	Modificare Modification/Revision		Proiectat Designed	Nr.mat.Consultant Approved Consultant	Nr.mat.CFR Approved CFR

GUVERNUL ROMANIEI
ROMANIAN GOVERNMENT

PROIECT FINANTAT DE UNIUNEA EUROPEANA
EUROPEAN UNION FINANCED PROJECT

C.N.C.F. "C.F.R." - S.A.

CLIENT / CLIENT

CONSULTANT / CONSULTANT

Numar/ Number	Nr.mat.proiectant Designer's number	R. Ilaziuk	12. 2011
Numar/ Number	Nr.mat.Coordonator Section 1 Coordinator	C. Cernisiuk	12. 2011
Numar/ Number	Nr.mat.Verificator Verifier	Gh.stepan Florescu/II	12. 2011

SUBCONTRACTANT / SUBCONTRACTOR

Numar/ Number	Responsabil Subcontractor Subcontractor Responsible	A.Stanciu - Dinulescu	12. 2011
Numar/ Number	Nr.mat.Verificator Verifier	Andrei MIU	12. 2011

Reabilitarea liniei de cale ferata Brasov - Simeria, parte componenta a coridorului IV Pan European, pentru circulatia trenurilor cu viteza maxima de 160 km/h, Sectiunea Brasov - Sighisoara
Rehabilitation of the railway line Brasov - Simeria, component Part of the IV Pan-European Corridor, for the trains circulation with maximum speed of 160 km/h, Section - Brasov - Sighisoara

Project/Proiect
2004/RO/16/P/PA/020

Faza / Phase:
P.Th. / T.D.

Denumire desen / Drawing Title:

PLAN TUNEL PIETONAL STATIA CF CATA

PEDESTRIAN TUNNEL PLAN CATA RAILWAY STATION

PLAN TUNEL PIETONAL ACCESE PEROANE STATIA CF CATA

PEDESTRIAN TUNNEL PLATFORMS ACCES PLAN CATA RAILWAY STATION

Coordonate / Coordinates System

Scara / Scale: 1:50

Nr. Tip / Nr. Sht.: 01 01

B	A	S	1	0	1	C	1	0	P	0	C	C	0	1	0	4	0	0	1	1