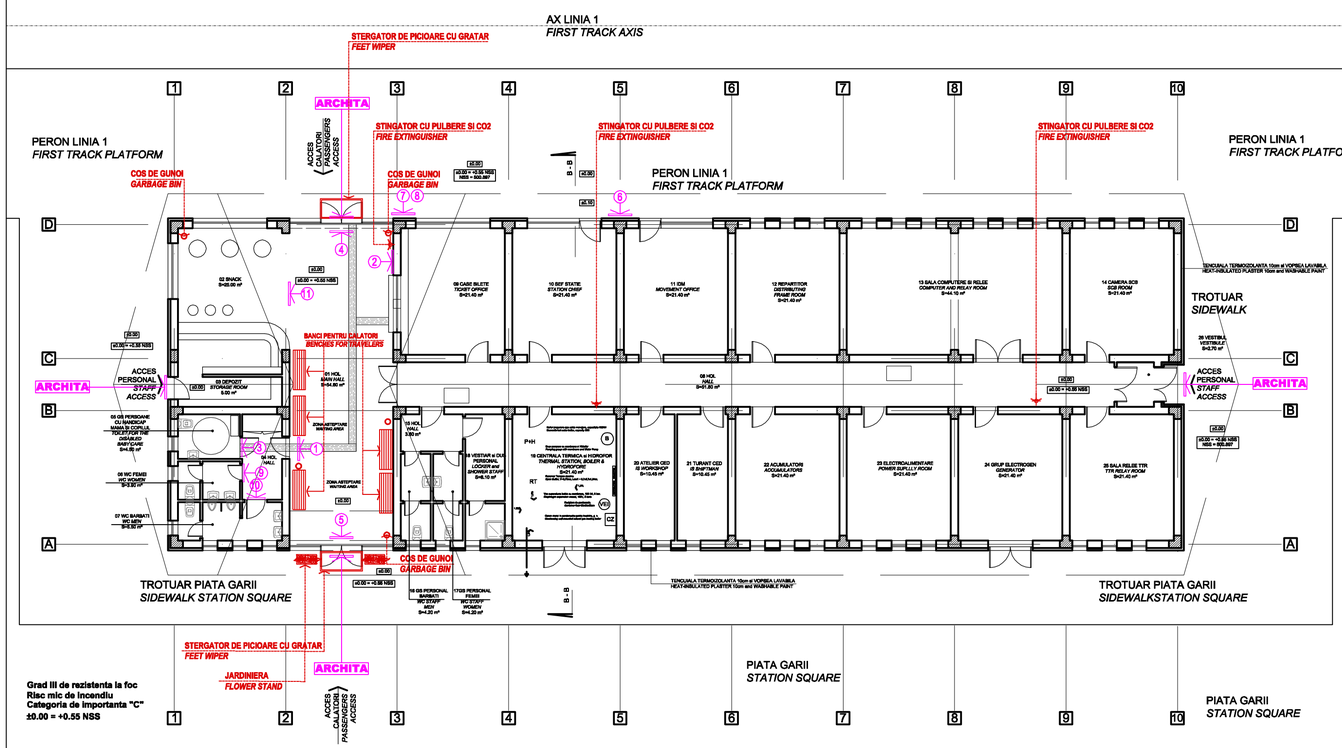

Grad III de rezistenta la foc
Risc mic de incendiu
Categoria de importanta "C"
±0.00 = +0.55 NSS

NOTA :
INFORMAŢIILE REFERITOARE LA MATERIALELE UTILIZATE ŞI CARACTERISTICILE LOR SE GASESC IN FISELE TEHNICE

THE INFORMATIONS ALLOWING TO UNDERSTAND WHICH MATERIAL ARE USED AND THEIR CHARACTERISITCS ARE SHOWN IN THE THENICAL SHEETS

PLAN PARTER - AMPLASARE PICTOGRAME SI DOTARI SC. 1/100
GROUNDFLOOR PLAN PROPOSAL DISPLAY OF SYMBOLS AND EQUIPMENTS SCALE 1/100

LEGENDA / *LEGEND*

- **BANCI PENTRU CALATORI - FISA TEHNICA NR 6** / *BENCHES FOR TRAVELERS -TEHNICAL SHEET NO 6*
- **STERGATOR DE PICIOARE CU GRATAR - FISA TEHNICA NR 4** / *FEET WIPER - TEHNICAL SHEET NO 4*
- **COS DE GUNOI - FISA TEHNICA NR 8** / *GARBAGE BIN - TEHNICAL SHEET NO 8*
- **STINGATOR CU PULBERE SI CO2 - FISA TEHNICA NR 10** / *FIRE EXTINGUISHER - TEHNICAL SHEET NO 10*
- **JARDINIERA - FISA TEHNICA NR 7** / *FLOWER STAND - TEHNICAL SHEET NO 7*

LEGENDA / *LEGEND*

1. GR. SANIT.PUBLIC / *PUBLIC SANITARY GROUP*
2. CASA BILETE / *TIKETING*
3. GR. SANIT.PERS.DIZABILITATI / *SANITARY GROUP FOR THE DISABLED + MOTHER AND CHILD*
4. IESIRE PERON LINIA 1 / *EXIT TO PLATFORM LINE 1*
5. IESIRE PIATA GARII / *EXIT TO MARKETSQUARE*
6. SEF STATIE / *STATION MASTER*
7. INFORMATII / *INFO*
8. SALA ASTEPTARE / *WAITING ROOM*
9. GR. SANIT. FEMEI / *WOMEN TOILET*
10. GR. SANIT. BARBATI / *MEN'S TOILET*
11. CAFEBAR / *COFEE &SNACKS*

ARCHITA FIRMA STATIEI (pe cladire) FISA TEHNICA NR 2
LIGHT SIGNBOARD WITH THE STATION NAME (on the facade) TEHNICAL SHEET NO 2

CASETA LUMINOASA BICA 600 x 300 mm - FISA TEHNICA NR 5
SMALL LIGHT CASE - TEHNICAL SHEET NO 5

NOTA:
If fiber optic cassete mounted in some monitored rep lockable on fix wall min de 2.50 m free height under the boxes must be over 2.50m after mounting them

Indice / Index	Data / Date	Modificare / Modification/Revision	Proiectant / Designer	Aprobat Consultant / Approved Consultant	Aprobat CFR / Approved CFR
D					
C					
B					
A					

GUVERNUL ROMANIEI / ROMANIAN GOVERNMENT

PROIECT FINANŢAT DE UNIUNEA EUROPEANĂ / EUROPEAN UNION FINANCED PROJE

CLIENT / CLIENT

C.N.C.F. "C.F.R." - S.A.

ITALFERR GRUPPO FERROVIE DELLO STATO *Joint Venture leader* · Scott Wilson · OBERMEYER PLANEN + BERATEN GmbH · TECNIC Consulting Engineers

CONSULTANT / CONSULTANT

			Data / Date	Semnătură / Signature
Aprobat / Approved	Şef proiect / Project manager	R. Liuzza		
Aprobat / Approved	Coordonator Secţiune 1 / Section 1 Coordinator	C. Gambelli		
Verificat / Checked	Expert Cheie / Checking Expert	Giuseppe Fioravanti		

SUBCONTRACTANT / SUBCONTRACTOR ARHEX

Aprobat / Approved	Responsabil Subconsultant / Subconsultant Responsible	A.Stanciu - Dinulescu		
Întocmit / Elaborated	Proiectant / Designer	Alexandra Hegedus	12.2011	

Reabilitarea liniei de cale ferata Braşov - Simeria, parte componentă a coridorului IV Pan European, pentru circulaţia trenurilor cu viteza maximă de 160 km/h,
Tronsonul : Braşov - Sighişoara
Rehabilitation of the railway line Braşov - Simeria, component Part of the IV Pan-European Corridor, for the trains circulation with maximum speed of 160 km/h,
Section : Braşov - Sighişoara

Proiect/Project 2004/RO/16/P/PA/003

Faza / Phase: D.E. / E.D.

Denumire desen / Drawing Title :
CLADIREA STATIEI C.F. ARCHITA - PLAN PARTER AMPLASARE PICTOGRAME SI DOTARI
ARCHITA RAILWAY STATION BUILDING -GROUNDFLOOR PROPOSAL - DISPLAY OF SYMBOLS AND EQUIPMENTS

Codificare / Codification System	Scara / Scale 1:100	LOT / LOT	Nr. / No 01 / 01
EA51 01 E 15 BA CC 00 7 1 012 1			

PDF created with pdfFactory Pro trial version www.pdffactory.com