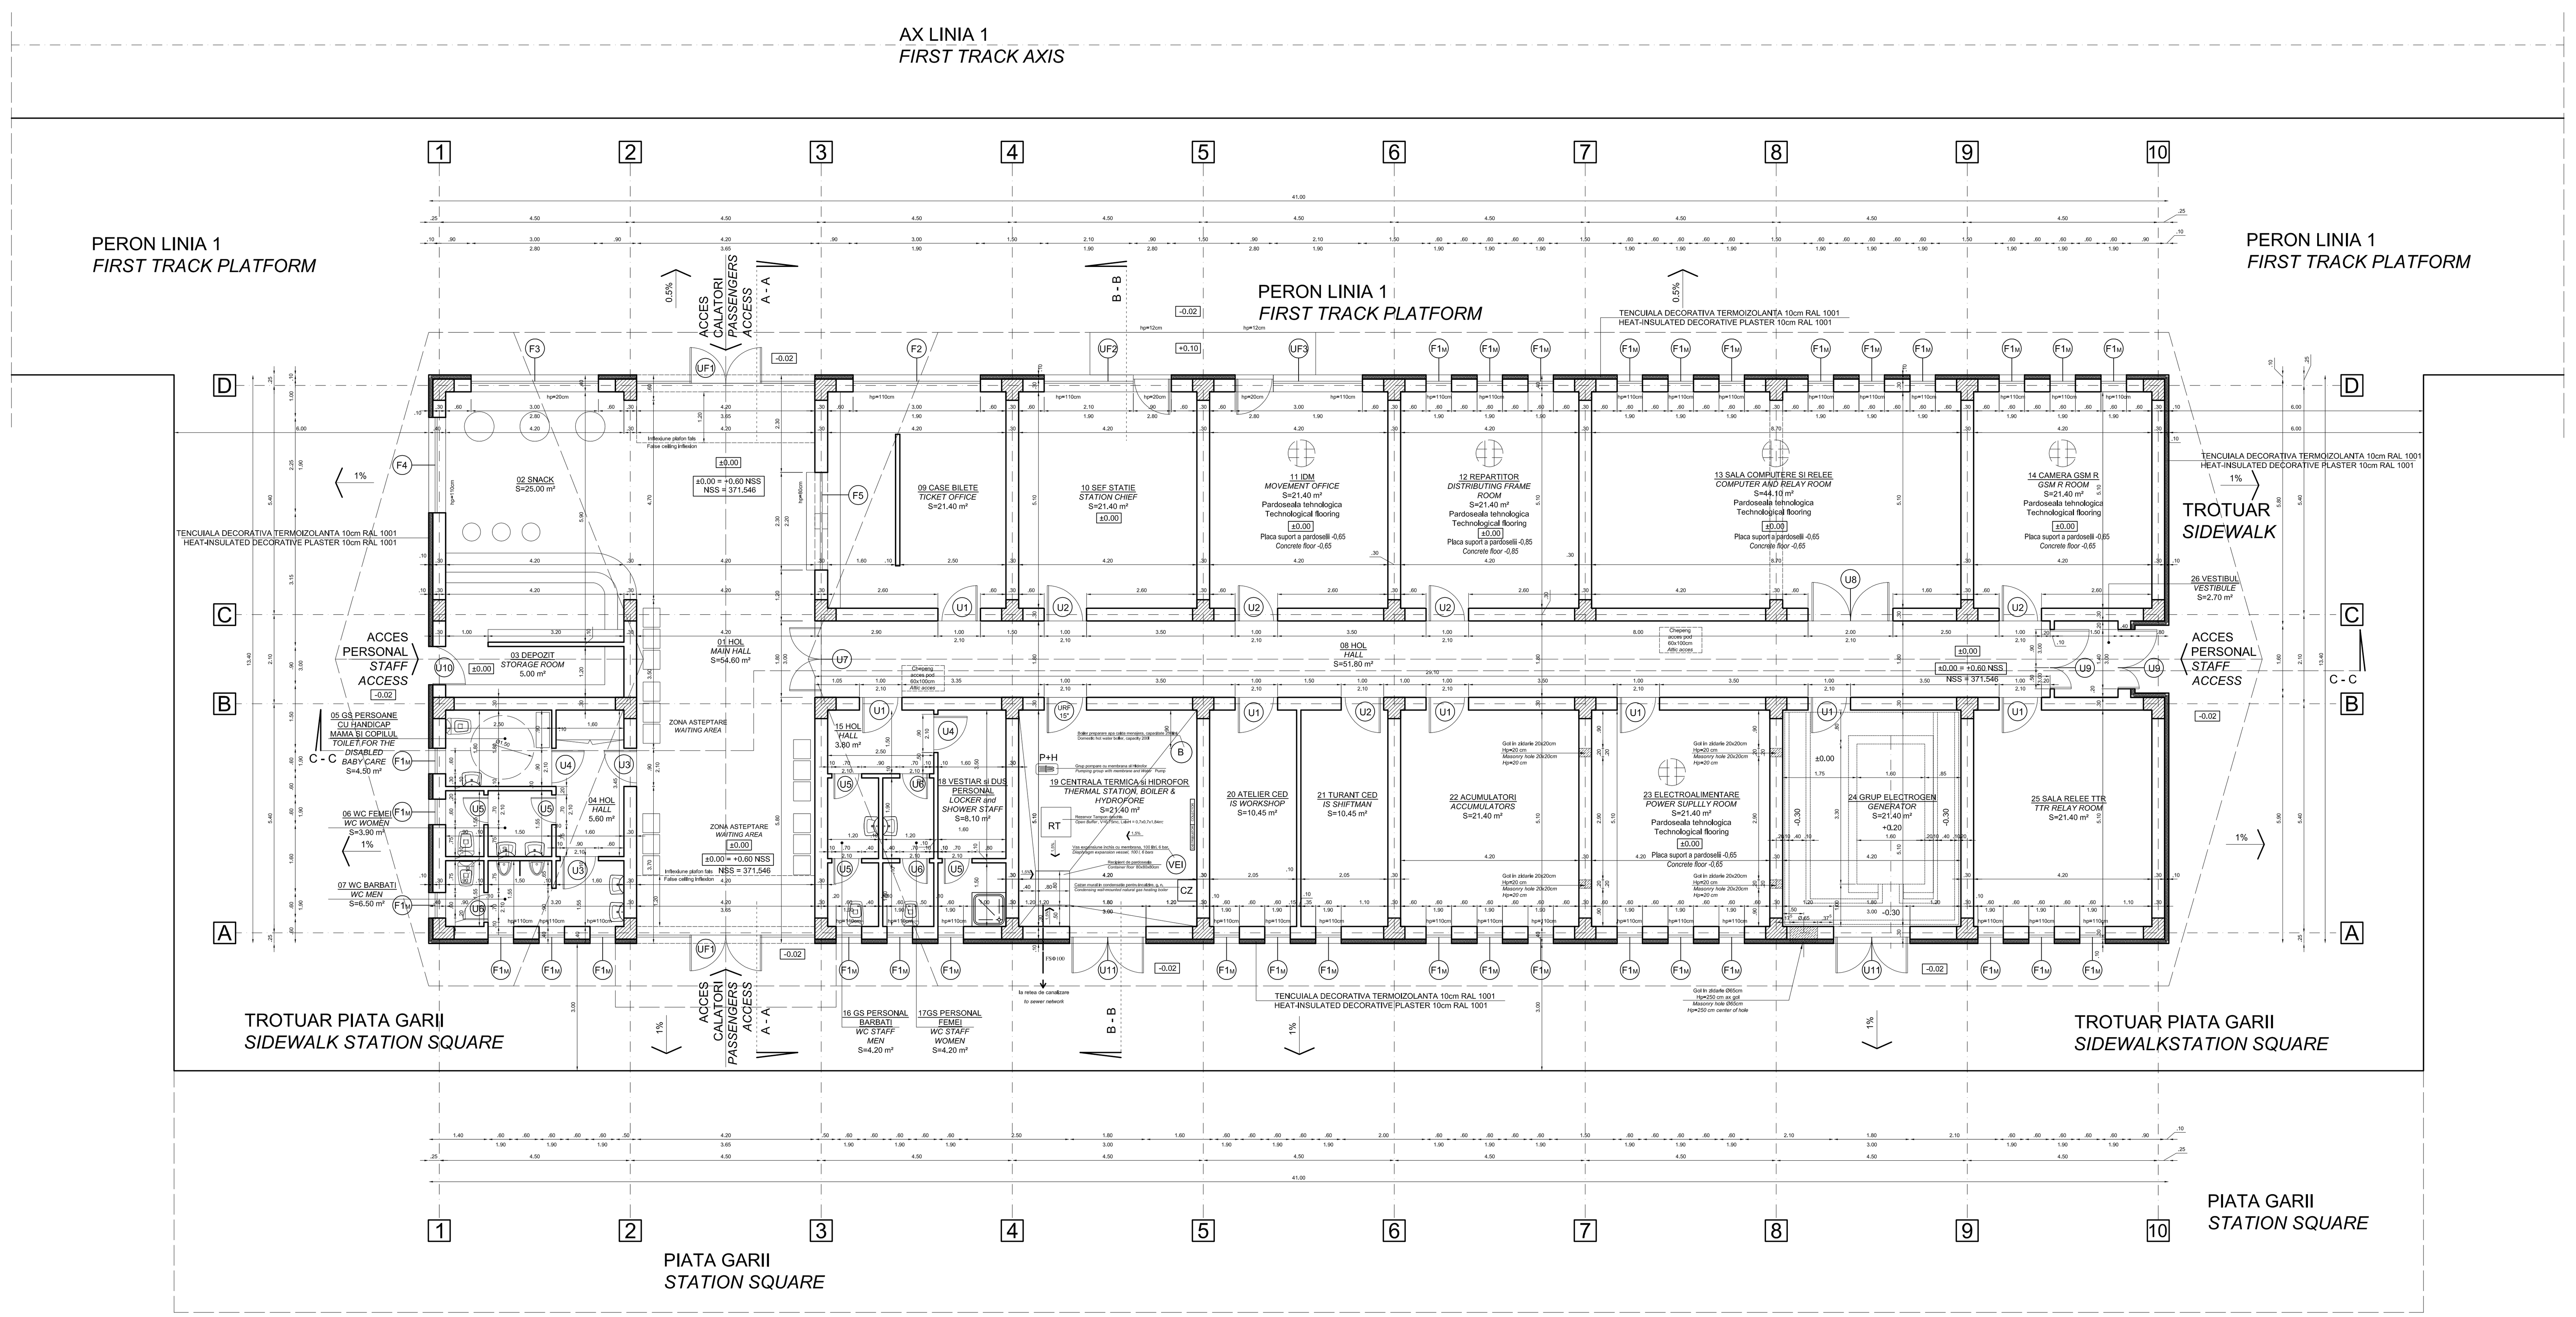

Grad III de rezistenta la foc
Risc mic de incendiu
Categoria de importanta "C"
±0.00 = +0.60 NSS

CLADIRE CALATORI NOUA
PLAN PARTER1:50
NEW RAILWAY STATION
GROUND FLOOR 1:50
Ac=Ad= 550.00 m²

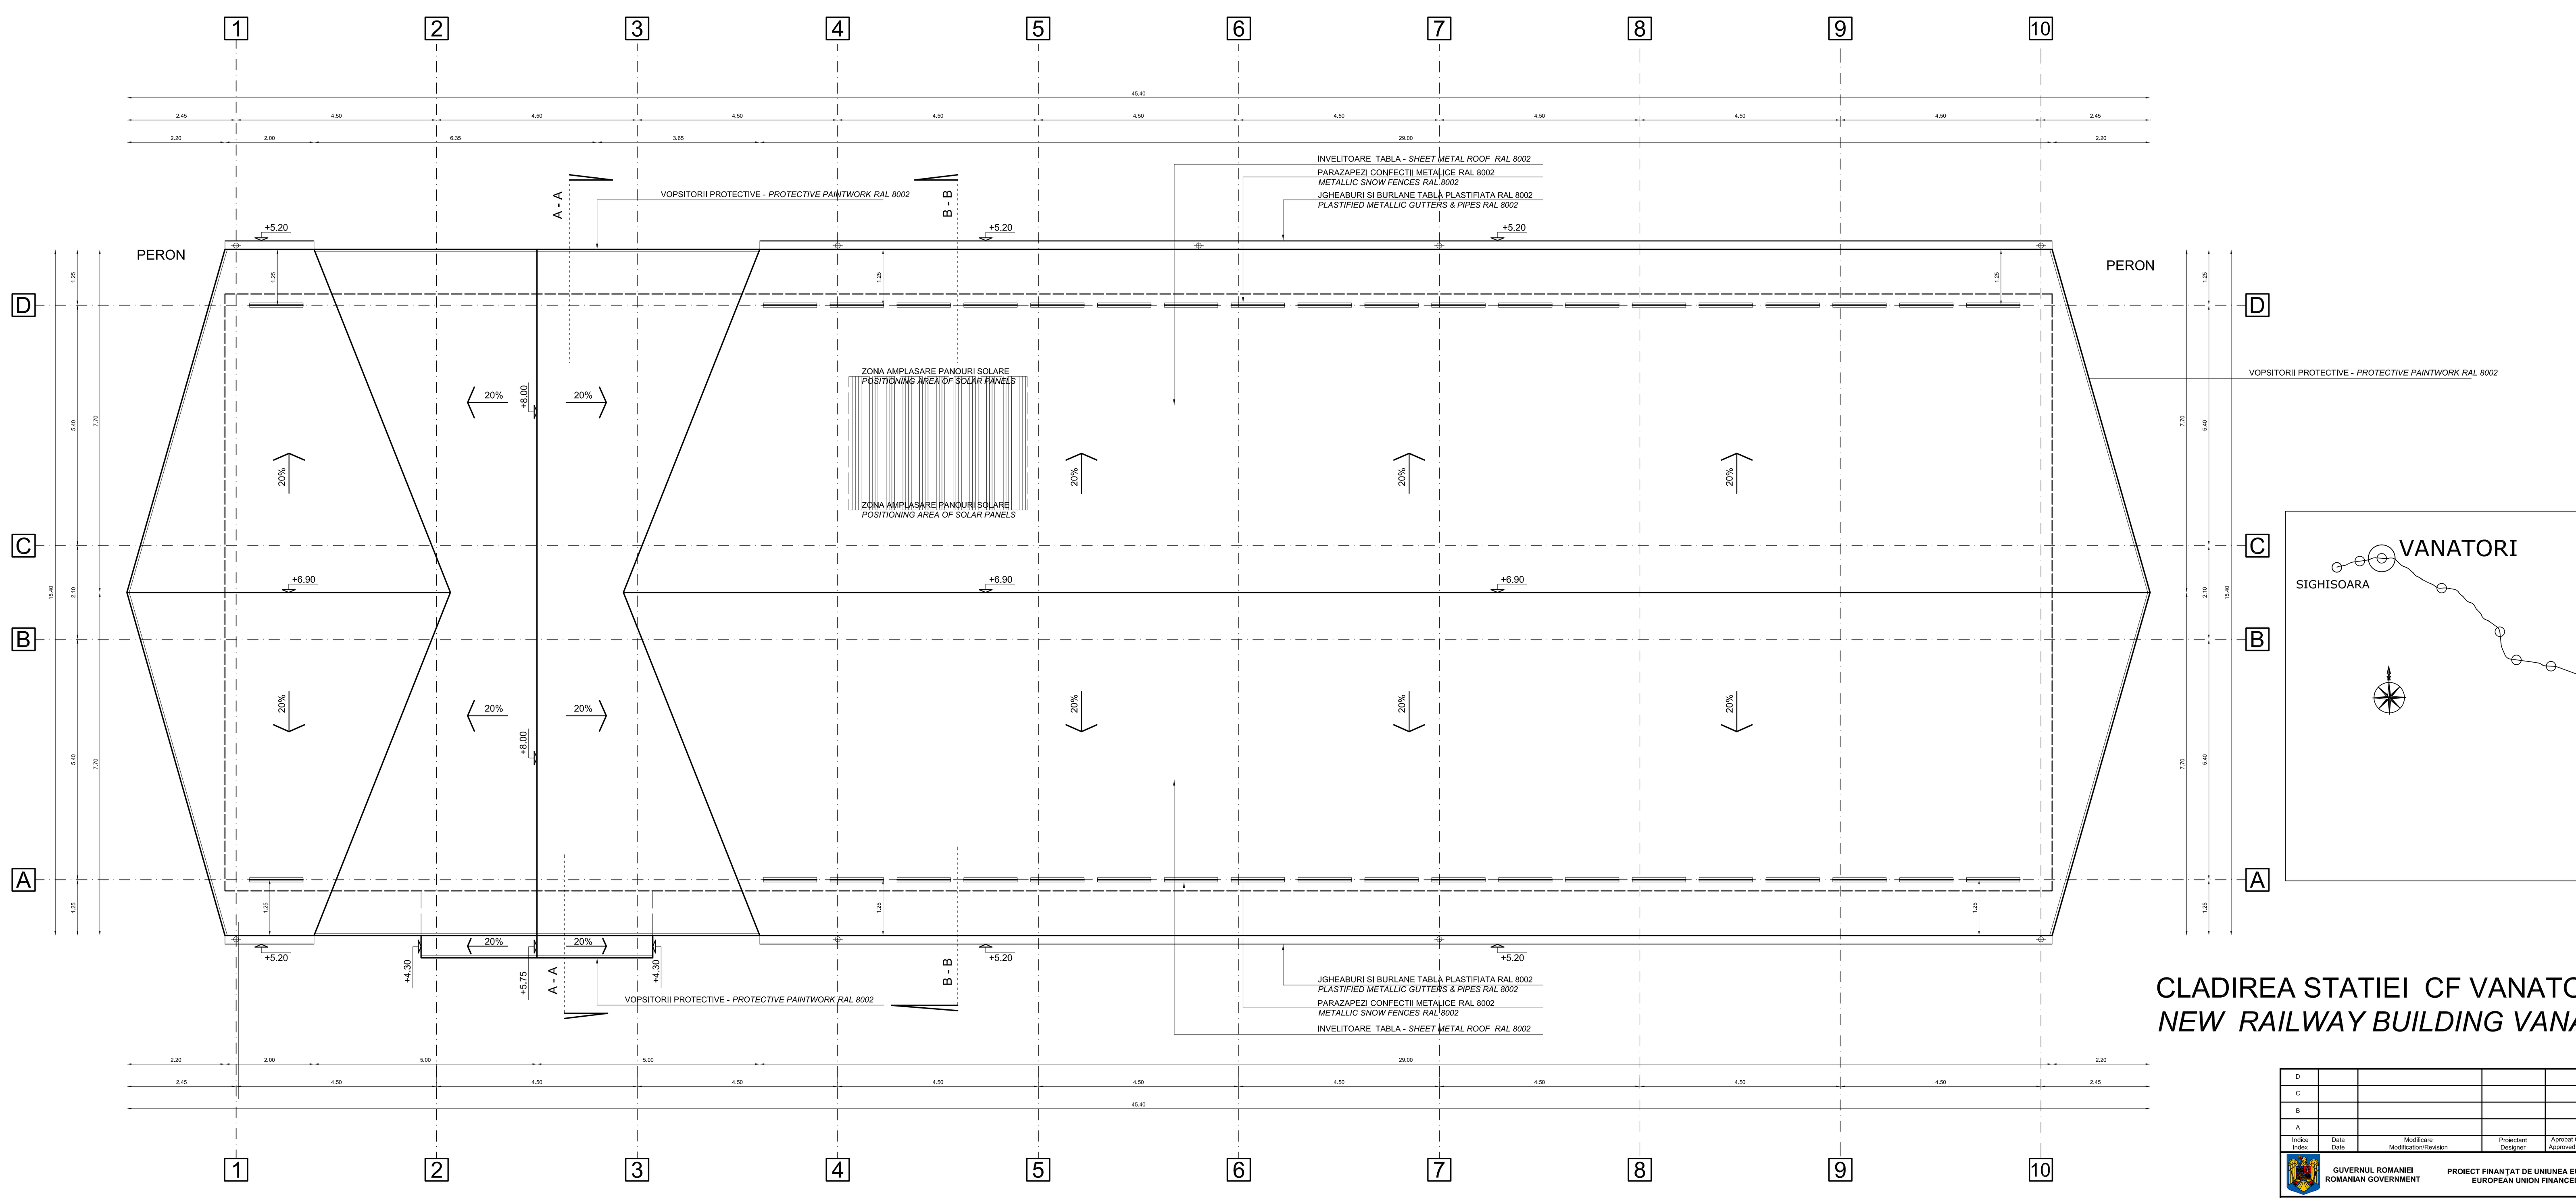

CLADIREA STATIEI CF VANATORI
NEW RAILWAY BUILDING VANATORI

Grad III de rezistenta la foc
Risc mic de incendiu
Categoria de importanta "C"
±0.00 = +0.60 NSS

CLADIRE CALATORI NOUA
PLAN ACOPERIS 1:50
RAILWAY STATION
ROOF PLAN 1:50

Indice / Index	Data / Date	Modificare / Modification/Revision	Proiectant / Designer	Aprobat Consultant / Approved Consultant	Aprobat CFR / Approved CFR
D					
C					
B					
A					

GUVERNUL ROMANIEI / ROMANIAN GOVERNMENT
PROIECT FINANŢAT DE UNIUNEA EUROPEANĂ / EUROPEAN UNION FINANCED PROJECT

CLIENT / CLIENT — C.N.C.F. "C.F.R." - S.A.

ITALFERR — GRUPPO FERROVIE DELLO STATO — *Joint Venture leader*; Scott Wilson; OBERMEYER PLANEN + BERATEN GmbH; TECNIC Consulting Engineers

CONSULTANT / CONSULTANT

			Data / Date	Semnătură / Signature
Aprobat / Approved	Şef proiect / Project manager	R. Liuzza	12. 2011	
Aprobat / Approved	Coordonator Secţiune 1 / Section 1 Coordinator	C. Gambelli	12. 2011	
Verificat / Checked	Verificator / Verifier	Giuseppe Fioravanti	12. 2011	

SUBCONTRACTANT / SUBCONTRACTOR — AREX

Aprobat / Approved	Responsabil Subconsultant / Subconsultant Responsible	A.Stanciu - Dinulescu	12. 2011	
Întocmit / Elaborated	Proiectant / Designer	Andrei MIU	12. 2011	

Reabilitarea liniei de cale ferata Braşov - Simeria, parte componentă a coridorului IV Pan European, pentru circulaţia trenurilor cu viteza maximă de 160 km/h,
Tronsonul : Braşov - Sighişoara
Rehabilitation of the railway line Braşov - Simeria, component Part of the IV Pan-European Corridor, for the trains circulation with maximum speed of 160 km/h,
Section : Braşov - Sighişoara

Proiect/Project 2004/RO/16/P/PA/003
Faza / Phase: P.Th. / T.D.

Denumire desen / Drawing Title :
CLADIREA STATIEI VANATORI - PLAN PARTER 1:50
VANATORI RAILWAY STATION BUILDING - GROUND FLOOR 1:50
CLADIREA STATIEI VANATORI PLAN ACOPERIS 1:50
VANATORI RAILWAY STATION BUILDING - ROOF PLAN 1:50

Codificare / Codification System | Scara / Scale 1:50 | LOT / LOT | Nr. / No 01 / 01

E A 5 1 | 0 1 | C | 1 7 | P B | C C | 0 0 | 8 | 1 | 0 0 1 | 2

4¼ A1 841 x 2524 = 2.12MP