LEGENDA PICTOGRAME
SIGNS LEGEND

600 / 300 / 1500	CASETA LUMINOASA MICA 600 x 300 mm - FIBA TEHNICA NR 5 *SMALL LIGHT CASE 600 x 300 mm - TEHNICAL SHEET NO 5*	
300 / 1500 / 4200	CASETA LUMINOASA MARE 1500 x 300 mm - FIBA TEHNICA NR 11 *LARGE LIGHT CASE 1500 x 300 mm - TEHNICAL SHEET NO 11*	
600 / 1500	FIRMA DENUMIRE, STATIE 4200 x 600 mm - FIBA TEHNICA NR 2 *LIGHT SIGNBOARD WITH THE STATION NAME 3000 x 1000 mm - TEHNICAL SHEET NO 2*	
500	FIRMA DENUMIRE, STATIE 1500 x 500 mm - FIBA TEHNICA NR 14 *LIGHT SIGNBOARD WITH THE STATION NAME 1500 x 500 mm - TEHNICAL SHEET NO 14*	

NOTA:
O Stea sub casete reculat in urma montarii cu inaltime de la nal min de 3,50 m
Tree light under the score must be over 3.50m after mounting them

1	STATIA SIGHISOARA	Firma denumire statie pe capat de copertine *Light signboard with the station name on the canopy extremity*
2	STATIA SIGHISOARA	Firma denumire statie *Light signboard with the station name*
3		Caseta luminoasa mare *Large light case*
4	WC	Caseta luminoasa mare *Large light case*
5		Caseta luminoasa mica *Smal light case*
6		Caseta luminoasa mare *Large light case*
7		Caseta luminoasa mare *Large light case*
8		Caseta luminoasa mica *Smal light case*
9		Caseta luminoasa mica *Smal light case*
10	STATIA SIGHISOARA	Firma denumire statie pe cladire *Light signboard with the station name on the building*

LEGENDA DOTARI
EQUIPMENTS LEGEND

11	Platforma elevatoare pentru persoane cu dizabilitati - FIBA TEHNICA NR. 1 *Mobile platform for disabled persons - TEHNICAL SHEET NO 1*
12	Banci pentru calatori - FIBA TEHNICA NR. 6 *Benches for passengers - TEHNICAL SHEET NO 6*
13	Jardiniera - FIBA TEHNICA NR. 7 *Flower stand - TEHNICAL SHEET NO 7*
14	Cos de gunoi exterior - FIBA TEHNICA NR.8 *Outdoor garbage bin - TEHNICAL SHEET NO 8*
15	Stalpi delimitatori la intersa de 1,5m - FIBA TEHNICA NR.12 *Boundary pole at 1,5m distance between - TEHNICAL SHEET NO 12*
16	Cervier pentru transport bagaj - FIBA TEHNICA NR. 13 *Cart for luggage transport - TEHNICAL SHEET NO 13*
17	Panou publicitar 900x900mm - FIBA TEHNICA NR. 3 *Advertising board 900x900mm - TEHNICAL SHEET NO 3*

LEGENDA
LEGEND

- Corp de iluminat / *Lighting unit*
- Stalp metalic electrificare profil H / *Metallic H pole*
- Stalp metalic electrificare profil Mu / *Metallic Mu pole*

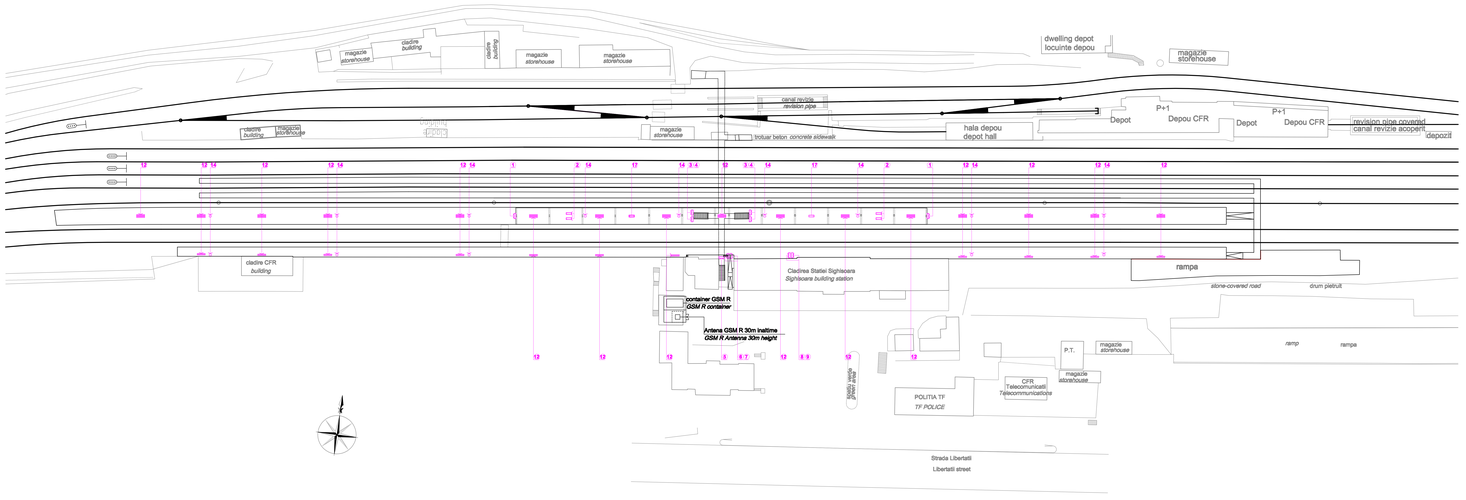

Ed. Edit.	Data Date	Modificare Modification	Pentru Design	Verificat Consultant Approved Consultant	Aprobat CFR Approved CFR
D					
C					
B					
A					

GUVERNUL ROMANIEI
ROMANIAN GOVERNMENT

PROIECT FINANTAT DE UNIUNEA EUROPEANĂ
EUROPEAN UNION FINANCED PROJECT

CLIENT / CLIENT

C.N.C.F. "C.F.R." - S.A.

ITALFERR GRUPPO FERROVIE DELLO STATO Joint Venture leader
Vossloh Wiriton
OBERMEYER PLANEN + BERATEN Beirat
TECNIC Consulting Engineers

CONSULTANT / CONSULTANT

			Data Date	Semnatura Signature
Aprobat Approved	Sef proiect Project manager	R. Liana	12.2011	
Aprobat Approved	Coordonator Sectiune 1 Section 1 Coordinator	C. Cerdoti	12.2011	
Verificat Checked	Verificator Verifier	Giuseppe Passerini	12.2011	

SUBCONTRACTANT / SUBCONTRACTOR

ARCE

Aprobat Approved	Responsabil Subcontractant Subcontractor responsible	A.Marada - Director	12.2011	
Verificat Checked	Proiectant Designer	Stefania Gheorghe	12.2011	

Reabilitarea liniei de cale ferata Brasov - Simeria, parte componenta a coridorului IV Pan European, pentru circulatia trenurilor cu viteza maxima de 160 km/h,
Transeuropa I - Brasov - Sighisoara
Rehabilitation of the railway line Brasov - Simeria, component Part of the IV Pan-European Corridor, for the trains circulation with speed of 160 km/h,
Section I - Brasov - Sighisoara

Proiect/Project
2004/RO/16/P/PE/016

Faza / Phase:
D.E. / E.D.

Denumire desen / Drawing Title :

Plan amplasare dotari si pictograme - Statia Sighisoara;
Sighisoara Station - Layout Plan for equipments and symbols

Codificare / Codification System	Scara Desen Scale 1:200	LOT / LOT	Nr./Nb. Al/Sh
E A S 1 0 1 E 2 1 B B C C 0 1 2 2 0 0 0 1			

6 A3 = 420x1782