STALP 50x50 -S1 23BUC

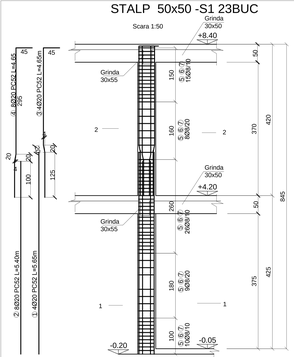

STALP 50x50 -S7 1 BUC

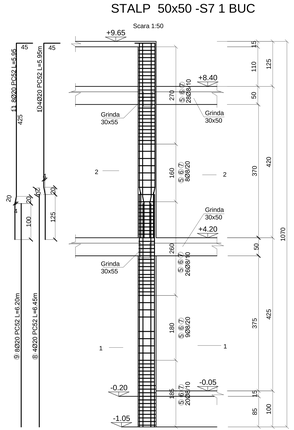

STALP 50x50 - S8 3BUC

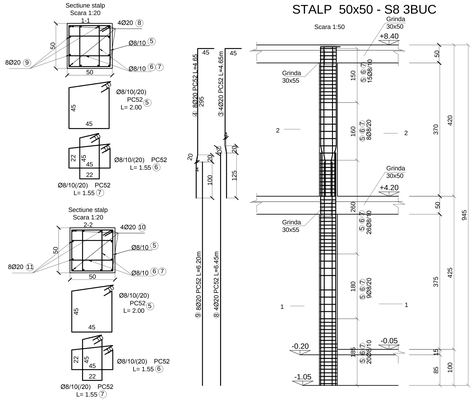

STALP 50x50 -S5 2 BUC

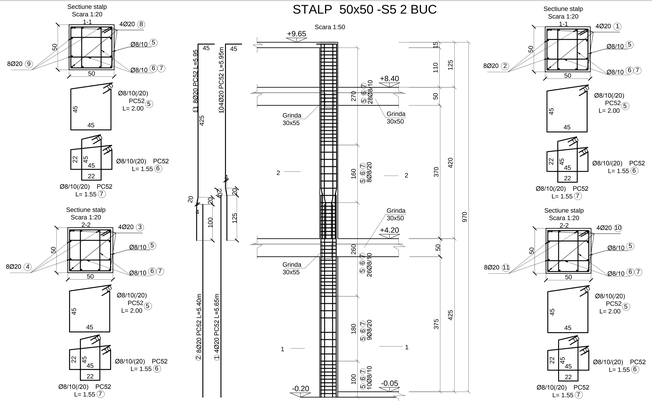

STALP 30x30 - S3 3 BUC

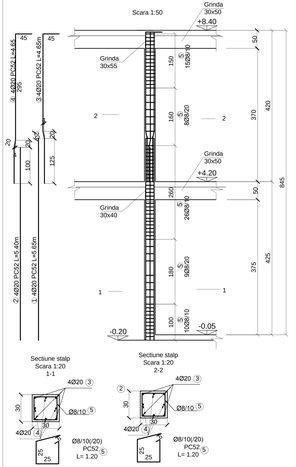

STALP 30x30 - S6 1 BUC

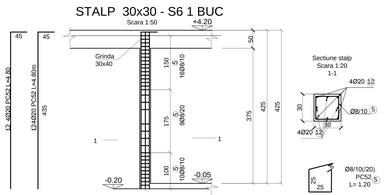

STALP 30x30 - S4 1 BUC

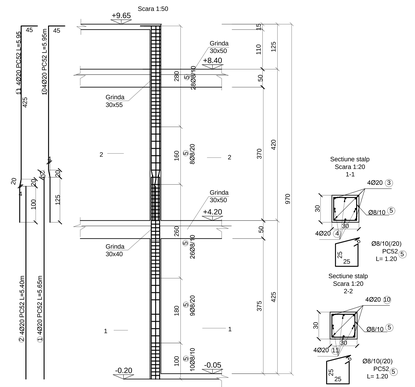

STALP 50x90 -S2 1 BUC

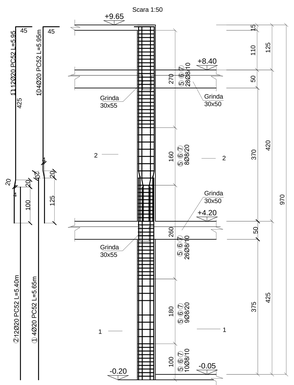

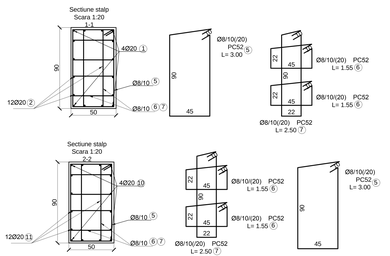

NOTA :

Acest plan se va citi impreuna cu plan cofraj placa peste etajul I si cu planul cofraj placa peste parter.

NOTE

This plan will be read with the one "Brasov OCC building formwork plan of slab over first floor" and"Brasov OCC building formwork plan of slab over groundfloor" .

MATERIALE / MATERIALS :

BETON ARMAT / REINFORCED CONCRETE :

C25/30- P4 - T3 - IIA - SR32.5;

OTEL BETON/ REINFORCEMENT :PC52, OB37

Indice Index	Data Date	Modificare Modification/Revision	Proiectant Designer	Aprobat Consultant Approved Consultant	Aprobat CFR Approved CFR
D					
C					
B					
A					

GUVERNUL ROMANIEI
ROMANIAN GOVERNMENT

PROIECT FINANTAT DE UNIUNEA EUROPEANĂ
EUROPEAN UNION FINANCED PROJECT

CLIENT / CLIENT

C.N.C.F. "C.F.R." - S.A.

ITALFERR GRUPPO FERROVIE DELLO STATO Joint Venture leader

Scott Wilson

OBERMEYER PLANEN + BERATEN GmbH

TECNIC Consulting Engineers

CONSULTANT / CONSULTANT

			Data Date	Semnătura Signature
Aprobat Approved	Şef proiect Project manager	R. Liuzza	12.2011	
Aprobat Approved	Coordonator Secţiune 1 Section 1 Coordinator	C. Gambelli	12.2011	
Verificat Checked	Verificator Verifier	Giuseppe Fioravanti	12.2011	

SUBCONTRACTANT / SUBCONTRACTOR

Aprobat Approved	Responsabil Subconsultant Subconsultant Responsible	A.Stanciu - Dinulescu	12.2011	
Întocmit Elaborated	Proiectant Designer	Georgiana Georgescu	12.2011	

Reabilitarea liniei de cale ferata Brasov - Simeria, parte componentă a coridorului IV Pan European, pentru circulaţia trenurilor cu viteza maximă de 160 km/h,
Tronsonul : Braşov - Sighişoara
Rehabilitation of the railway line Brasov - Simeria, component Part of the IV Pan-European Corridor, for the trains circulation with maximum speed of 160 km/h,
Section : Braşov - Sighişoara

Proiect/Project 2004/RO/16/P/PA/003

Faza / Phase: D.E. / E.D.

Denumire desen / Drawing Title :

CLADIREA OCC BRASOV PLAN COFRAJ SI ARMARE STALP
BRASOV OCC BUILDING COLUMN FORMWORK AND REINFORCEMENT PLAN

Codificare / Codification System	Scara / Scale 1 : 50	LOT / LOT	Nr. / No 01 / 01
E A 5 1 0 1 E 0 1 B B C C 0 0 1	1	9	0 1 9 1