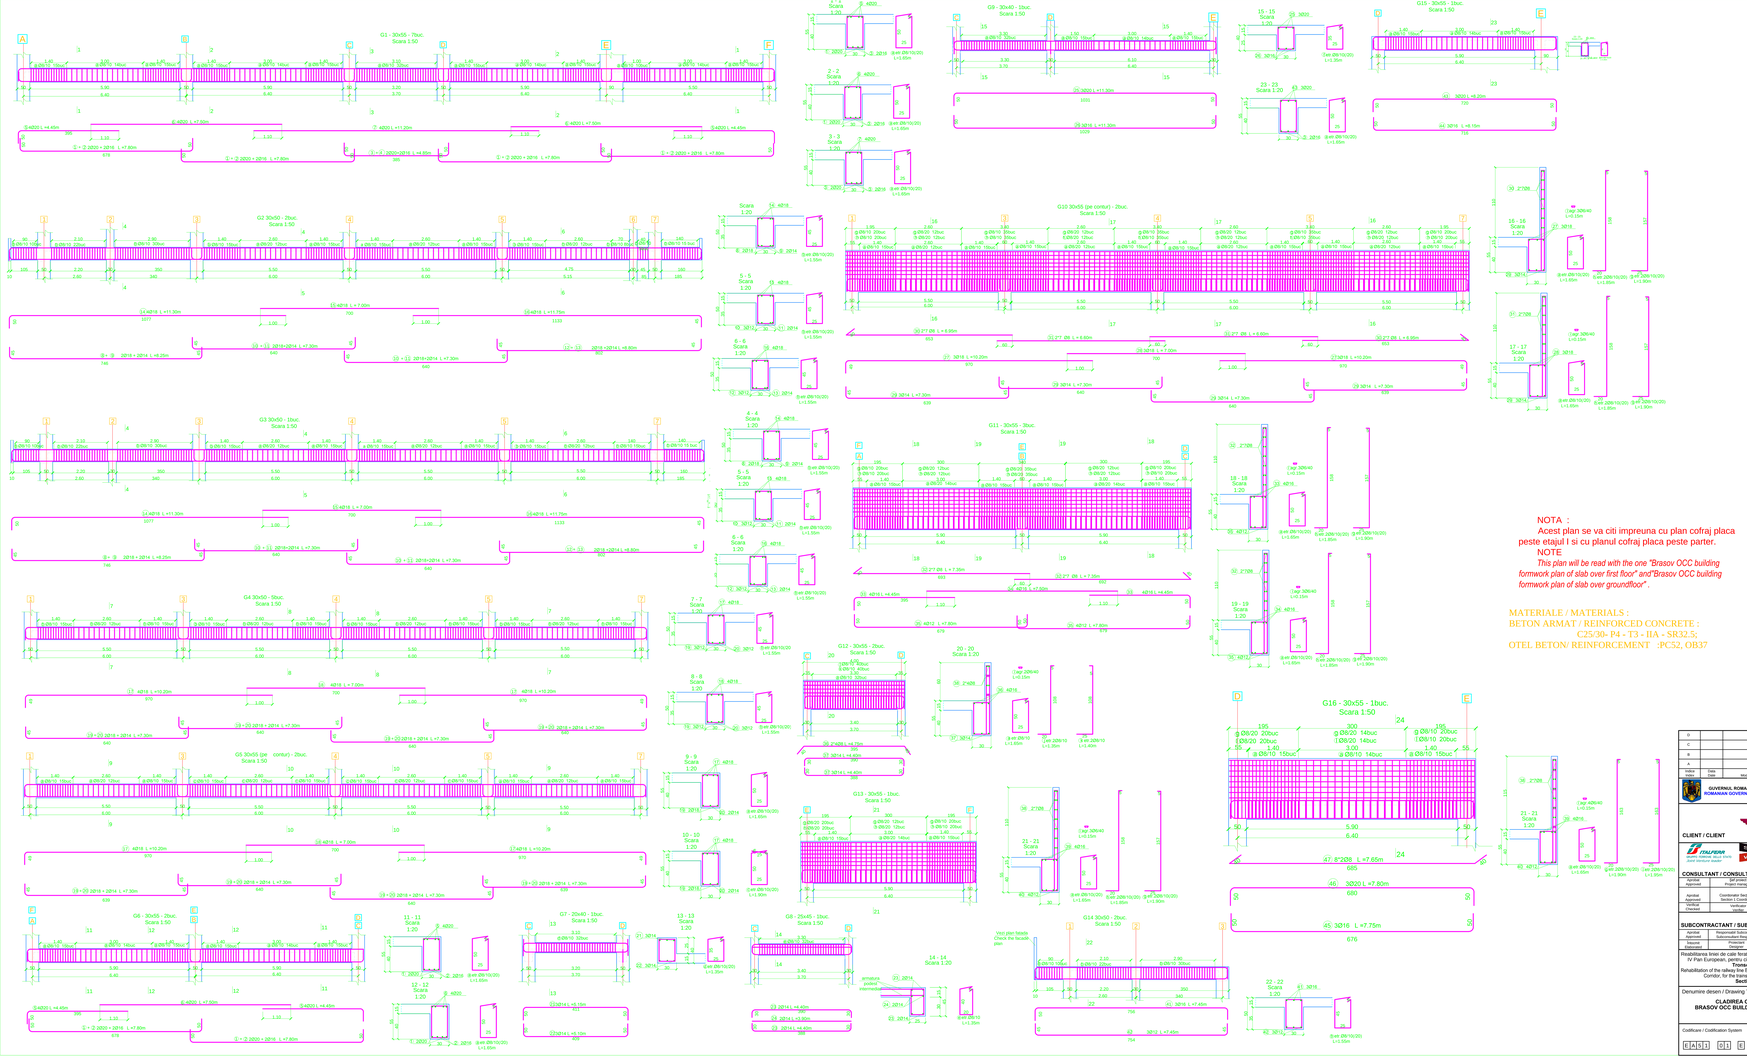
G1 - 30x55 - 7buc.
Scara 1:50
G2 30x50 - 2buc.
Scara 1:50
G3 30x50 - 1buc.
Scara 1:50
G4 30x50 - 5buc.
Scara 1:50
G5 30x55 (pe contur) - 2buc.
Scara 1:50
G6 - 30x55 - 2buc.
Scara 1:50
G7 - 20x40 - 1buc.
Scara 1:50
G8 - 25x45 - 1buc.
Scara 1:50
G9 - 30x40 - 1buc.
Scara 1:50
G10 30x55 (pe contur) - 2buc.
Scara 1:50
G11 - 30x55 - 2buc.
Scara 1:50
G12 - 30x55 - 2buc.
Scara 1:50
G13 - 30x55 - 1buc.
Scara 1:50
G14 30x50 - 2buc.
Scara 1:50
G15 - 30x50 - 1buc.
Scara 1:50
G16 - 30x55 - 1buc.
Scara 1:50
1-1
Scara 1:20
2 - 2
Scara 1:20
3 - 3
Scara 1:20
15 - 15
Scara 1:20
23 - 23
Scara 1:20
16 - 16
Scara 1:20
17 - 17
Scara 1:20
18 - 18
Scara 1:20
19 - 19
Scara 1:20
20 - 20
Scara 1:20
21 - 21
Scara 1:20
22 - 22
Scara 1:20
4 - 4
Scara 1:20
5 - 5
Scara 1:20
6 - 6
Scara 1:20
7 - 7
Scara 1:20
8 - 8
Scara 1:20
9 - 9
Scara 1:20
10 - 10
Scara 1:20
11 - 11
Scara 1:20
12 - 12
Scara 1:20
13 - 13
Scara 1:20
14 - 14
Scara 1:20
NOTA :
Acest plan se va citi impreuna cu plan cofraj placa peste etajul I si cu planul cofraj placa peste parter.
NOTE
This plan will be read with the one "Brasov OCC building formwork plan of slab over first floor" and"Brasov OCC building formwork plan of slab over groundfloor" .
MATERIALE / MATERIALS :
BETON ARMAT / REINFORCED CONCRETE :
C25/30- P4 - T3 - IIA - SR32.5;
OTEL BETON/ REINFORCEMENT :PC52, OB37
GUVERNUL ROMANIEI
ROMANIAN GOVERNMENT
PROIECT FINANTAT DE UNIUNEA EUROPEANA
EUROPEAN UNION FINANCED
C.N.C.F. "C.F.R." - S.A.
CLIENT / CLIENT
CONSULTANT / CONSULTANT
SUBCONTRACTANT / SUBCONTRACTOR
Reabilitarea liniei de cale ferata Brasov - Simeria, parte componenta a coridorului IV Pan European. Viteza constatata transportului cu viteza maxima de 160 km/h, Prima etapa - Brasov - Sighisoara
Rehabilitation of the railway line Brasov - Simeria, component part of the IV Pan-European Corridor, for the trains circulation with maximum speed of 160 km/h, Section : Brasov - Sighisoara
Project/Project
TONARO-MIPRA-SGS
Faza / Phase:
E.D. /D.E.
Denumire desen / Drawing Title :
CLADIREA OCC BRASOV PLAN COFRAJ SI ARMARE GRINZI
BRASOV OCC BUILDING BEAMS FORMWORK AND REINFORCEMENT PLAN
Codificare / Codification System
6A51 01 E 01 00 CC 00 1 0 020 1