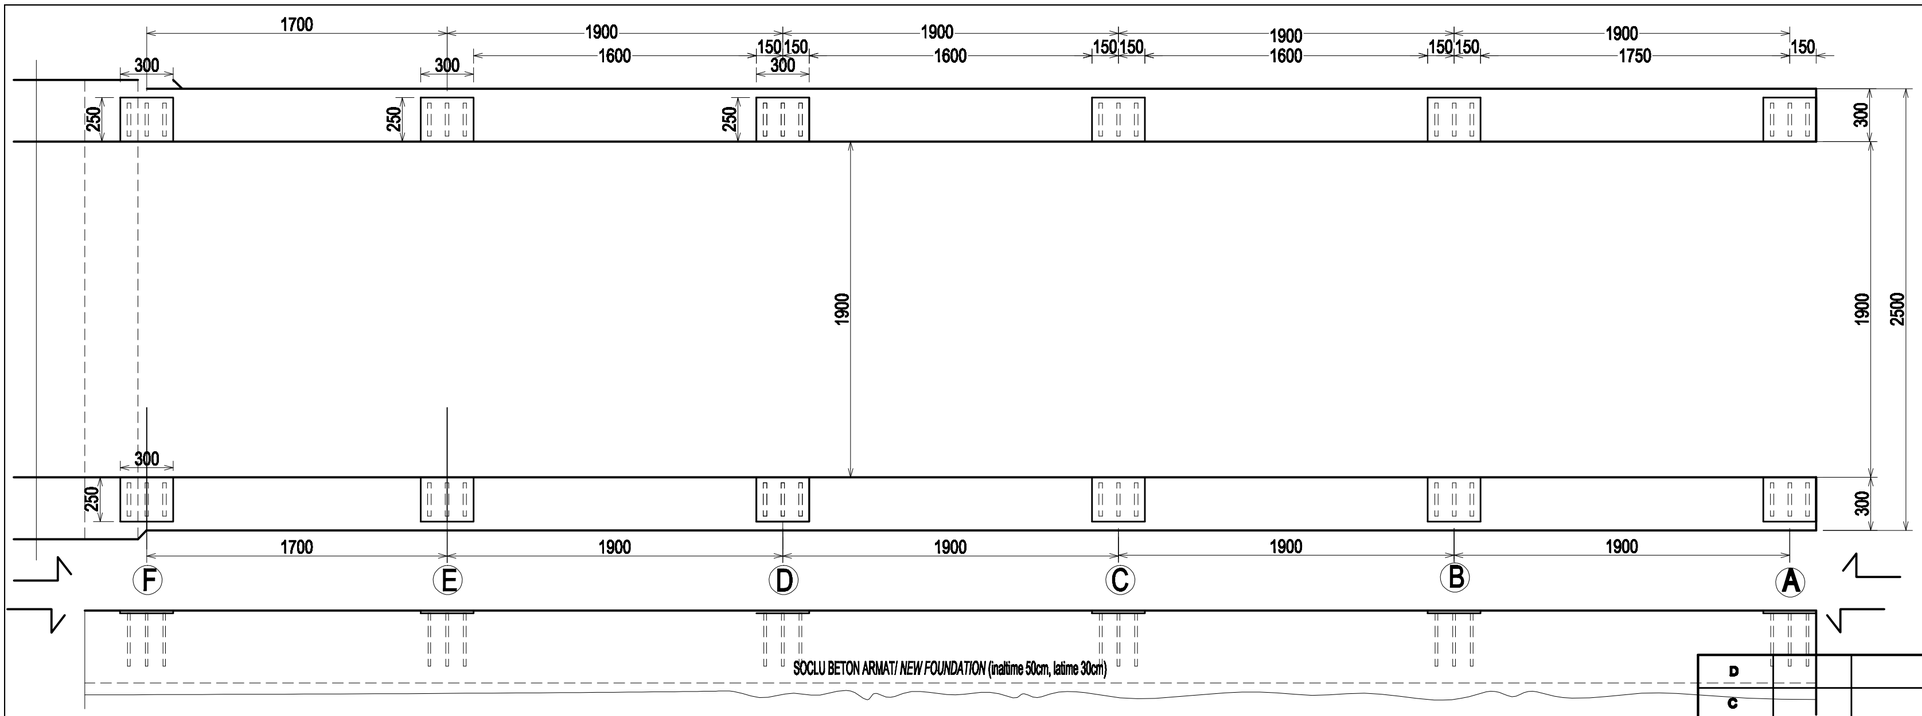

Nota: Acest plan se va corela cu planul EA5101E08PBCC0024005
This plan will be correlated with EA5101E08PBCC0024005

Otel/ *Steel* - OL 37-2
(S235JR)

PLANUL DE PRINDERE FERME PENTRU CELE TREI IESIRI TUNEL/ TRUSS FIXING PLAN FOUR PEDESTRIAN TUNEL

Sectiune / Section
scara 1:10

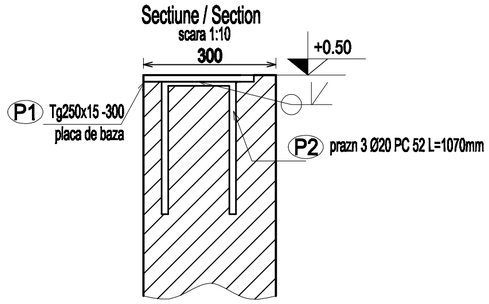

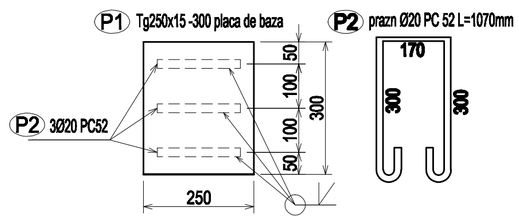

P1 Tg250x15 -300 placa de baza 8.83kg/bucata
8.83kg/bucata*12*3=317.88kg

P2 prazn Ø20 PC 52 L=1070mm /
2.47Kg/m*1.070 = 2.64kg/bucata
2.64kg/bucata*36*3=285.12kg

Indice Index	Data Date	Modificare Modification/Revision	Proiectant Designer	Aprobat Consultant Approved Consultant	Aprobat CFR Approved CFR
D					
C					
B					
A					

GUVERNUL ROMANIEI
ROMANIAN GOVERNMENT

PROIECT FINANŢAT DE UNIUNEA EUROPEANĂ
EUROPEAN UNION FINANCED PROJECT

CLIENT / CLIENT

C.N.C.F. "C.F.R." - S.A.

ITALFERR
GRUPPO FERROVIE DELLO STATO
Joint Venture leader

Scott Wilson

OBERMEYER
PLANEN + BERATEN GmbH

TECNIC
Consulting Engineers

CONSULTANT / CONSULTANT

			Data Date	Semnături Signature
Aprobat Approved	Şef proiect Project manager	R. Liuzza	12.2011	
Aprobat Approved	Coordonator Secţiune 1 Section 1 Coordinator	C. Gambelli	12.2011	
Verificat Checked	Verificator Cheking	Giuseppe Floravanti	12.2011	

SUBCONTRACTANT / SUBCONTRACTOR

AREX COMPANY

Aprobat Approved	Responsabil Subconsultant Subconsultant Responsible	A.Stanciu - Dinulescu	12.2011	
Întocmit Elaborated	Proiectant Designer	Anca Rus	12.2011	

Reabilitarea liniei de cale ferata Braşov - Simeria, parte componentă a coridorului IV Pan European, pentru circulaţia trenurilor cu viteza maximă de 160 km/h,
Tronsonul : Braşov - Sighişoara
Rehabilitation of the railway line Braşov - Simeria, component Part of the IV Pan-European Corridor, for the trains circulation with maximum speed of 160 km/h,
Section : Braşov - Sighişoara

Proiect/Project
2004/RO/16/P/PA/003

Faza / Phase:
P.Th. / T.D.

Denumire desen / Drawing Title :

HALTA C.F. VADU ROSU / VADU ROSU FLAG STATION
COPERTINA TUNEL PIETONAL / PEDESTRIAN TUNNEL CANOPY
- PLAN PRINDERE FERME / TRUSS FIXING PLAN -

Codificare / Codification System	Scara / Scale	LOT / LOT	Nr. / No
EA51 01 C 08 PZ CC 00 2 4 007 0	1:25 1:10		01 / 01