B - B

SECTIUNE LONGITUDINALA PRIN RAMPA ACCES PERON
ACCES RAMP PLATFORM - LONGITUDINAL SECTION

SCARA 1:25

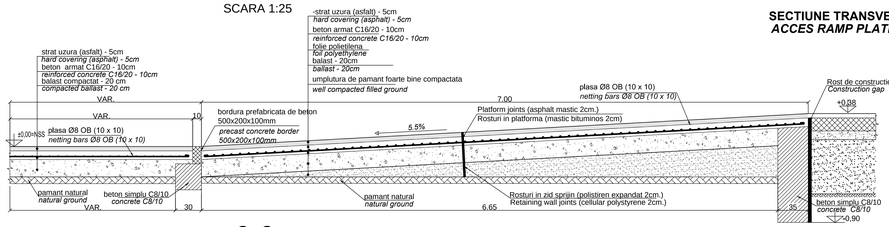

A - A

SECTIUNE TRANSVERSALA RAMPA ACCES PERON
ACCES RAMP PLATFORM - CROSS SECTION

SCARA 1:25

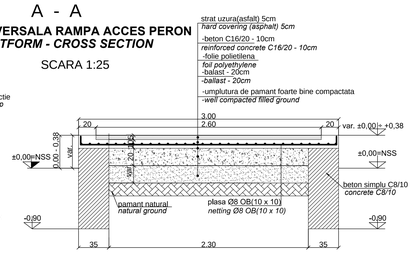

C- C

DETALIU TROTUAR PERON
PLATFORM SIDEWALK DETAIL

SCARA 1:25

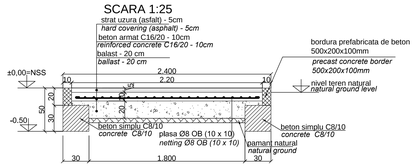

Extras armatura OB37:

25,00 mp x 20ml/mp x 0,394 kg/ml = 200 kg
380,00 mp x 20ml/mp x 0,394 kg/ml =3000 kg

Se va citi impreuna cu planul de dispozitie generala a peroanelor.
Will be read with general layout platform.

NIVEL DE REFERINTA ±0.00 ≡ N.S.S.

Beton armat : C 16 / 20 - P4-T3-IIA-SR32.5
Beton simplu : C8/10
Otel beton : OB 37

Indice Index	Data Date	Modificare Modification/Revision	Proiectant Designer	Aprobat Consultant Approved Consultant	Aprobat CFR Approved CFR
D					
C					
B					
A					

GUVERNUL ROMANIEI
ROMANIAN GOVERNMENT

PROIECT FINANŢAT DE UNIUNEA EURO
EUROPEAN UNION FINANCED PR

CLIENT / CLIENT

C.N.C.F. "C.F.R." - S.A.

ITALFERR GRUPPO FERROVIE DELLO STATO Joint Venture leader
Scott Wilson
OBERMEYER PLANEN + BERATEN GmbH
TECNIC Consulting Engineers

CONSULTANT / CONSULTANT

			Data Date	Semnatura Signature
Aprobat Approved	Şef proiect Project manager	R. Liuzza	12.2011	
Aprobat Approved	Coordonator Secţiune 1 Section 1 Coordinator	C. Gambelli	12.2011	
Verificat Checked	Verificator Verifier	Giuseppe Fioravanti	12.2011	

SUBCONTRACTANT / SUBCONTRACTOR

Aprobat Approved	Responsabil Subconsultant Subconsultant Responsible	A.Stanciu - Dinulescu	12.2011	
Întocmit Elaborated	Proiectant Designer	Georgescu Georgiana Adina	12.2011	

Reabilitarea liniei de cale ferata Braşov - Simeria, parte componentă a coridorului IV Pan European, pentru circulaţia trenurilor cu viteza maximă de 160 km/h,
Tronsonul : Braşov - Sighişoara
Rehabilitation of the railway line Braşov - Simeria, component Part of the IV Pan-European Corridor, for the trains circulation with maximum speed of 160 km/h,
Section : Braşov - Sighişoara

Proiect/Project
2004/RO/16/P/PA/003

Faza / Phase:
D.E. / E.D.

Denumire desen / Drawing Title :

RAMPE SI DETALIU TROTUAR PERON HALTA MATEIAS/
FLAG STATION MATEIAS RAMPS AND PLATFORM SIDEWALK DETAIL

Codificare / Codification System	Scara / Scale 1 : 25	LOT / LOT	Nr. / No 01 / 01
E A 5 1 0 1 E 1 2 P Z C C 0 0 1 2 0 0 7 1			