PLAN COFRAJ PLANSEU PESTE PARTER hp = 15cm sc. 1:50
SHUTTERING PLAN - FLOOR OVER THE GROUND FLOOR sc. 1:50

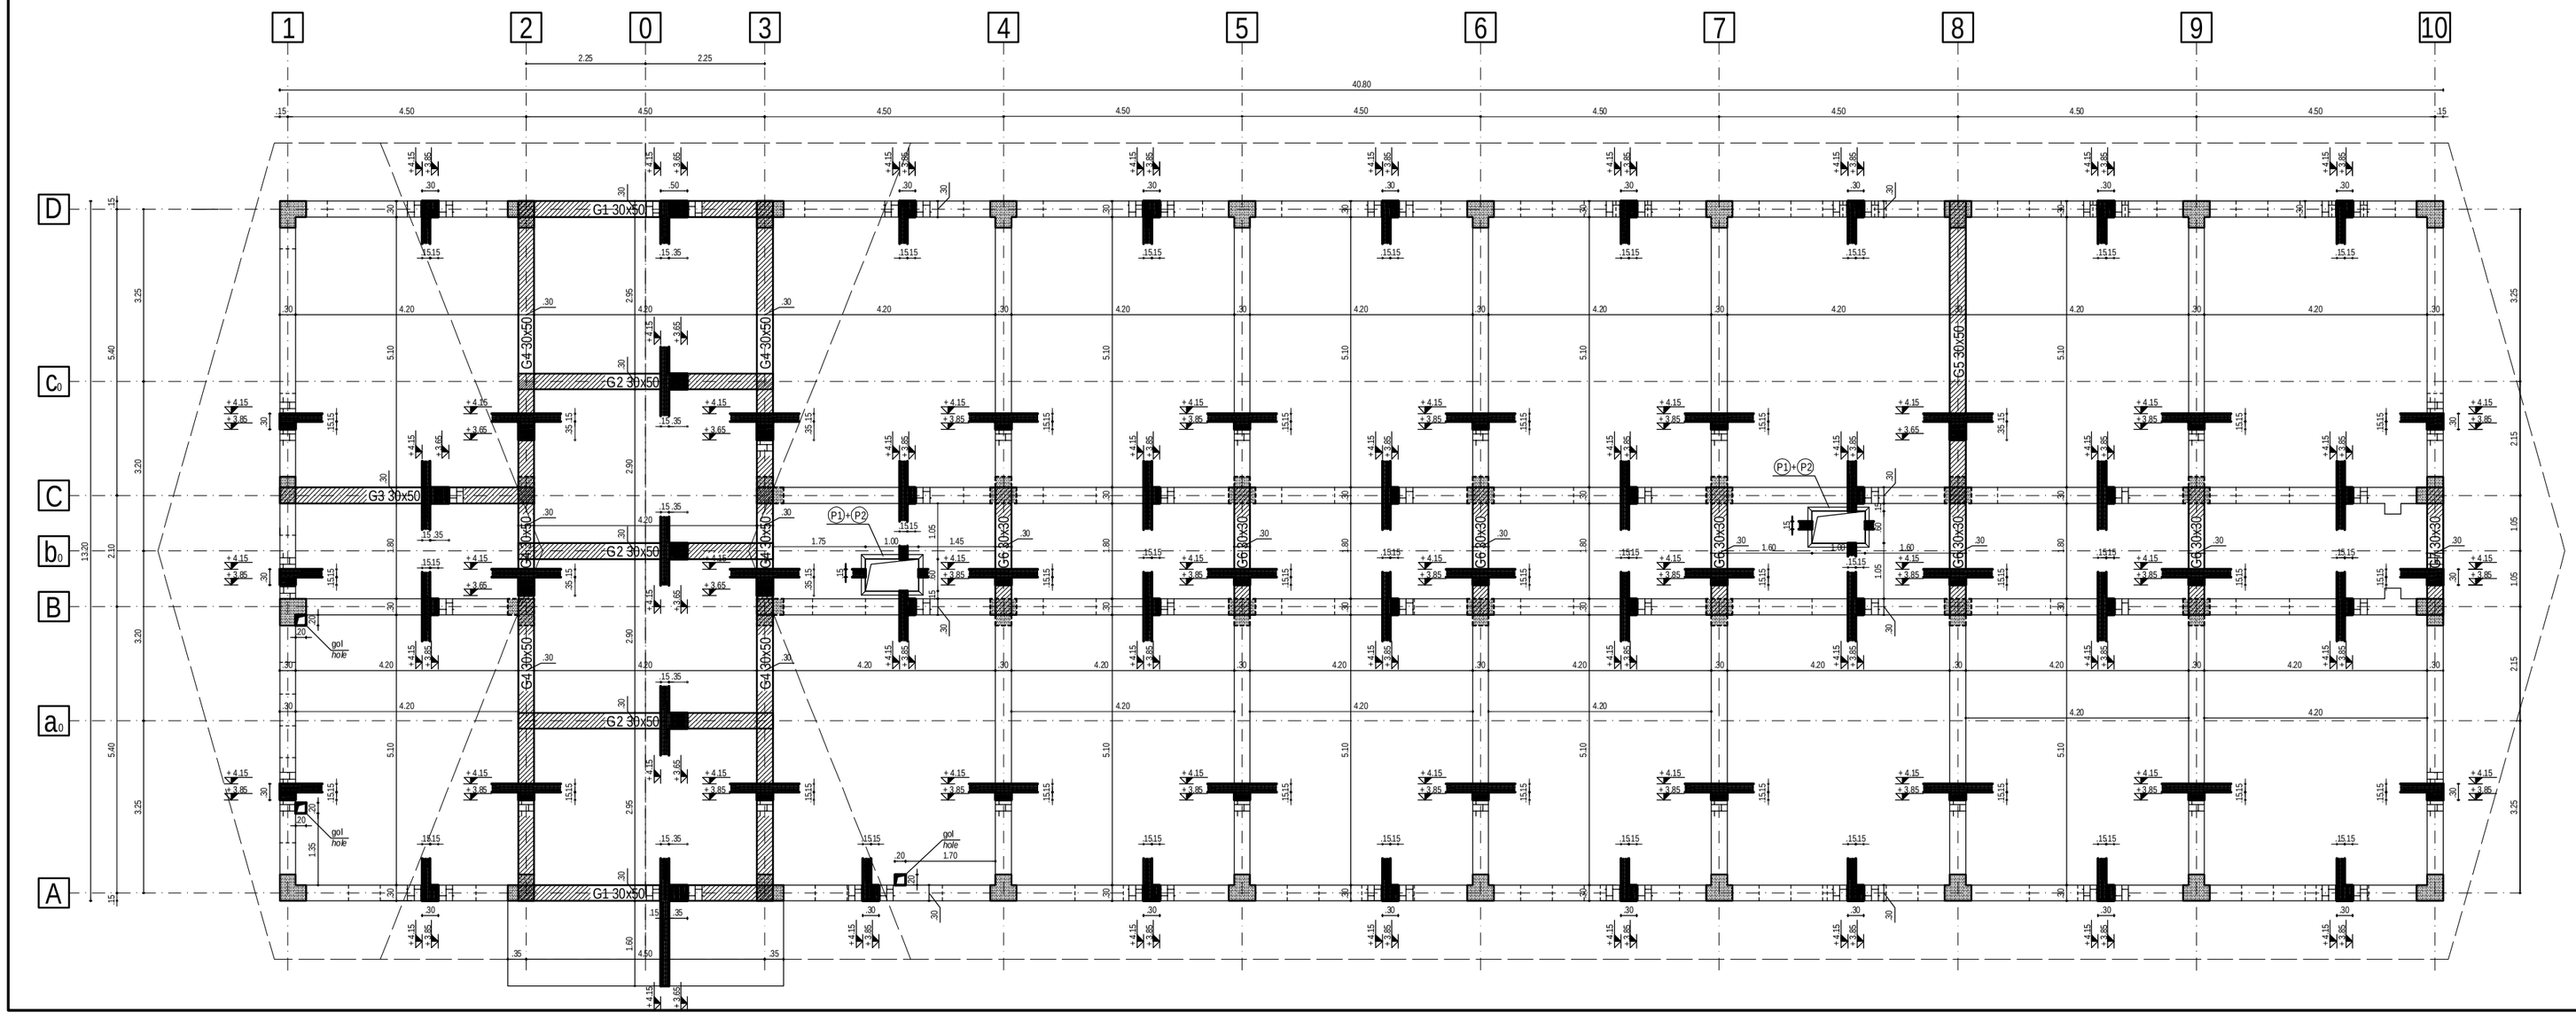

BETON ARMAT, vibrat :
C16/20 – P4 – T3 – IIA 32,5/ 0...16
OTEL BETON : OB37; PC52
LAMINATE : S235J2G3 (OL37)

REINFORCED CONCRETE, vibrated :
C16/20 – P4 – T3 – IIA 32,5/ 0...16
REINFORCEMENT : OB37; PC52
ROLLED STEEL : S235J2G3 (OL37)

±0.00 = +0.60 NSS

Indice Index	Data Date	Modificare Modification/Revision	Proiectant Designer	Aprobat Consultant Approved Consultant	Aprobat CFR Approved CFR
D					
C					
B					
A					

GUVERNUL ROMANIEI
ROMANIAN GOVERNMENT

PROIECT FINANŢAT DE UNIUNEA EUROPEAN Â
EUROPEAN UNION FINANCED PROJECT

CLIENT / CLIENT

C.N.C.F. "C.F.R." - S.A.

ITALFERR GRUPPO FERROVIE DELLO STATO Joint Venture leader
Scott Wilson
OBERMEYER PLANEN + BERATEN GmbH
TECNIC Consulting Engineers

CONSULTANT / CONSULTANT

			Data Date	Semnătură Signature
Aprobat Approved	Şef proiect Project manager	R. Liuzza	12.2011	
Aprobat Approved	Coordonator Secţiune 1 Section 1 Coordinator	C. Gambelli	12.2011	
Verificat Checked	Verificator Verifier	Giuseppe Fioravanti	12.2011	

SUBCONTRACTANT / SUBCONTRACTOR

Aprobat Approved	Responsabil Subconsultant Subconsultant Responsible	A.Stanciu - Dinulescu	12.2011	
Întocmit Elaborated	Proiectant Designer	Popescu Remus Dan	12.2011	

Reabilitarea liniei de cale ferata Braşov - Simeria, parte component â a coridorului IV Pan European, pentru circula ţia trenurilor cu viteza maxim â de 160 km/h,
Tronsonul : Braşov - Sighişoara
Rehabilitation of the railway line Braşov - Simeria, component Part of the IV Pan-European Corridor, for the trains circulation with maximum speed of 160 km/h.
Section : Braşov - Sighişoara

Proiect/Project
2004/RO/16/P/PA/003

Faza / Phase:
P.Th. / T.D.

Denumire desen / Drawing Title :

CLADIREA STATIEI CATA - PLAN COFRAJ PLANSEU PESTE PARTER
CATA RAILWAY STATION BUILDING - SHUTTERING PLAN
FLOOR OVER THE GROUND FLOOR

Codificare / Codification System | Scara / Scale 1 : 50 | LOT / LOT | Nr. / No 01 / 01

E A 5 1 | 0 1 | C | 1 3 | P B | C C | 0 0 | 6 | 1 | 0 2 5 | 1

4A3 (420x1189)=0.50m²

PDF created with pdfFactory Pro trial version www.pdffactory.com