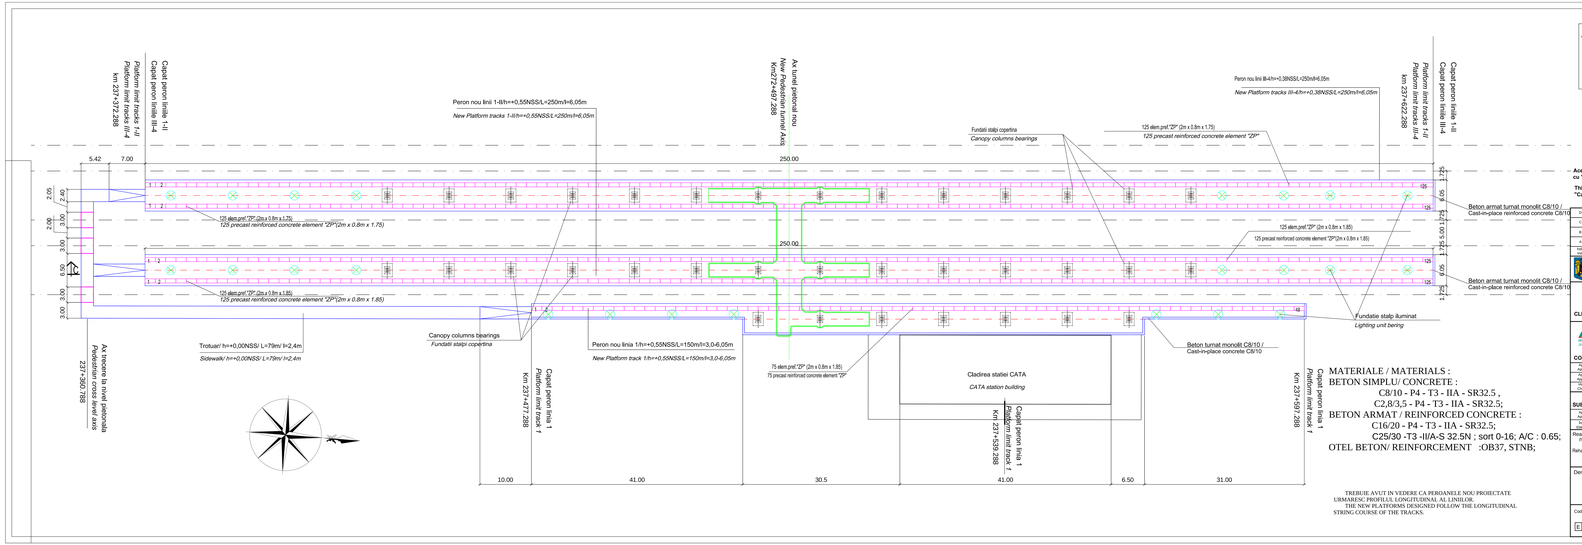

MATERIALE / MATERIALS :
BETON SIMPLU/ CONCRETE :
C8/10 - P4 - T3 - IIA - SR32.5 ,
C2,8/3,5 - P4 - T3 - IIA - SR32.5;
BETON ARMAT / REINFORCED CONCRETE :
C16/20 - P4 - T3 - IIA - SR32.5;
C25/30 -T3 -II/A-S 32.5N ; sort 0-16; A/C : 0.65;
OTEL BETON/ REINFORCEMENT :OB37, STNB;

TREBUIE AVUT IN VEDERE CA PERDANELE NOU PROIECTATE URMARESC PROFILUL LONGITUDINAL AL LINIILOR.
THE NEW PLATFORMS DESIGNED FOLLOW THE LONGITUDINAL STRING COURSE OF THE TRACKS.

Acest plan va fi citit impreuna cu "Sectiuni caracteristice peroane - Statia Cata" si cu "Rampa si trecori la nivel - Statia Cata"

This plan will be read with "Cata Station- Characteristic platformcross section" and "Cata Station - Ramps and railway crossing"

D					
C					
B					
A					
Indice Index	Data Date	Modificare Modification	Proiectat Designed	Aprobat Consultant Approved Consultant	Aprobat CFR Approved CFR

GUVERNUL ROMANIEI
ROMANIAN GOVERNMENT

PROIECT FINANTAT DE UNIUNEA EUROPEANA
EUROPEAN UNION FINANCED PROJECT

CLIENT / CLIENT

C.N.C.F. "C.F.R." - S.A.

CONSULTANT / CONSULTANT

			Data Date	Semnatura Signature
Aprobat Approved	Şef proiect Project manager	R. Liuzza	12.2011	
Aprobat Approved	Coordonator Sectie 1 Coordinator Section 1	C. Gambelli	12.2011	
Verificat Checked	Verificator Verifier	Giuseppe Ferraresi	12.2011	

SUBCONTRACTANT / SUBCONTRACTOR

Aprobat Approved	Responsabil Subcontractant Subcontractor Manager	A.Stancilo - Ghindovici	12.2011	
Întocmit Elaborated	Proiectant Designer	Geica Georgiana Adina	12.2011	

Reabilitarea liniei de cale ferata Brasov - Simeria, parte componentă a coridorului IV Pan European, pentru circulatie trenurilor cu viteza maximă de 160 km/h.
Secţiunea / Section : Braşov - Sighişoara
Rehabilitation of the railway line Brasov - Simeria, part of the IV Pan-European Corridor, for the trains circulation with maximum speed of 160 km/h.
Section : Braşov - Sighişoara

Proiect/Project
2004/RO/16/P/PA/003

Faza / Phase:
P.Th. / T.D.

Denumire desen / Drawing Title:

Plan fundatii peroane Statia Cata/
Cata Station - Foundation platform plan

Codificare / Codification System

Scara / Scale 1 : 200	LOT / LOT	Nr. / No. Sc / Th

B A S 1 0 1 C 1 3 P B C C 0 0 B 2 0 0 2 1